[redacted]

CROSS SECTIONS
Scale 1 inch = 10 feet

CUT — FILL

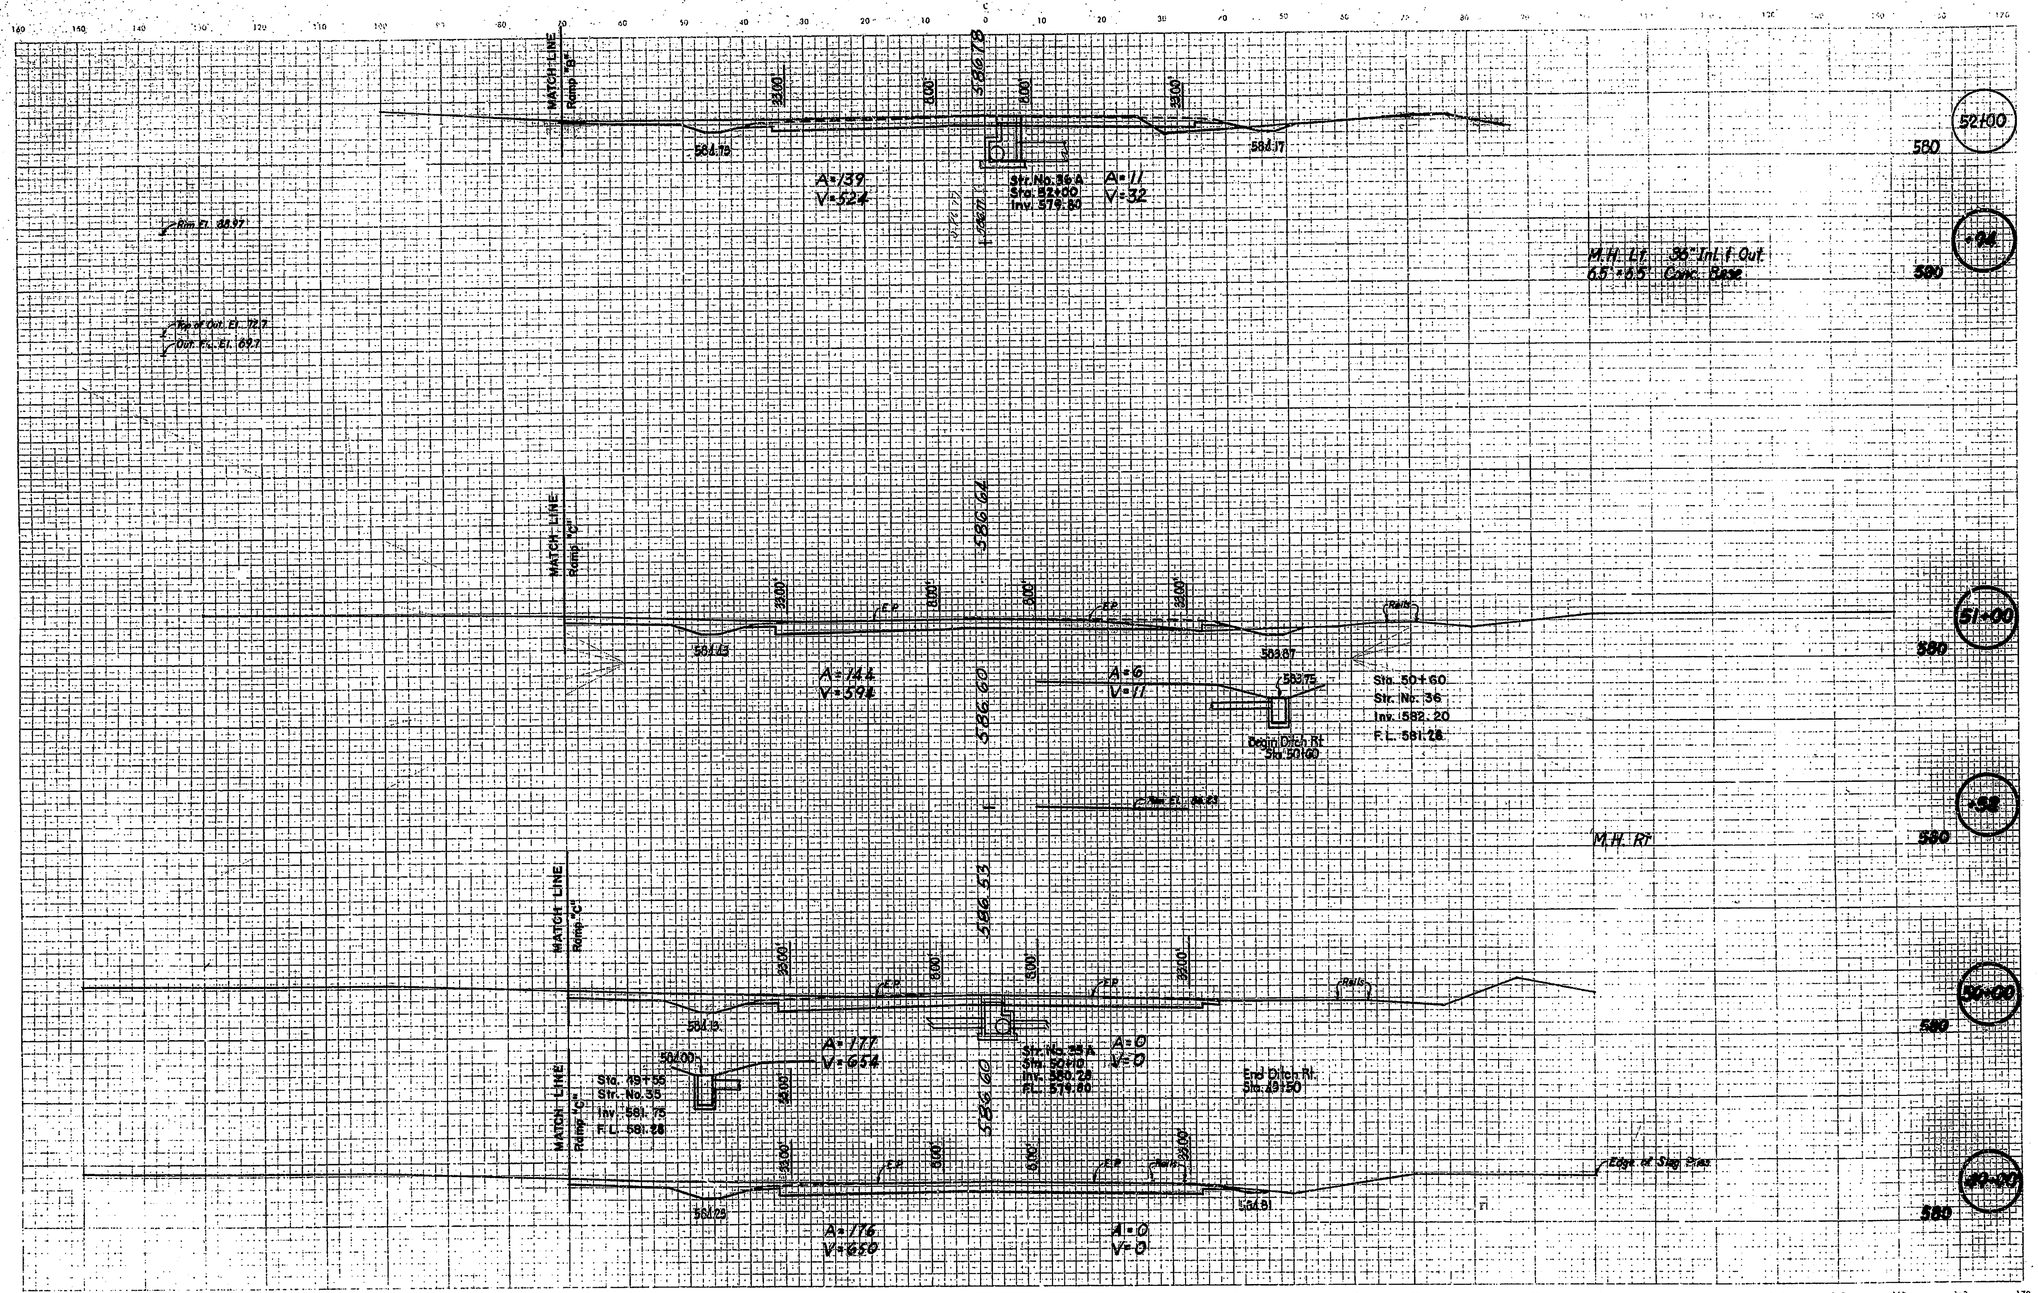

PLATE 3

September, 1972

LEVEL BOOK NO				FILE	
FEDERAL ROAD REGION NO.	STATE	PROJECT NO	FISCAL YEAR	SHEET NO.	TOTAL SHEETS
5	IND.	MM-220-1(8)		100	118

LINE S-1-E