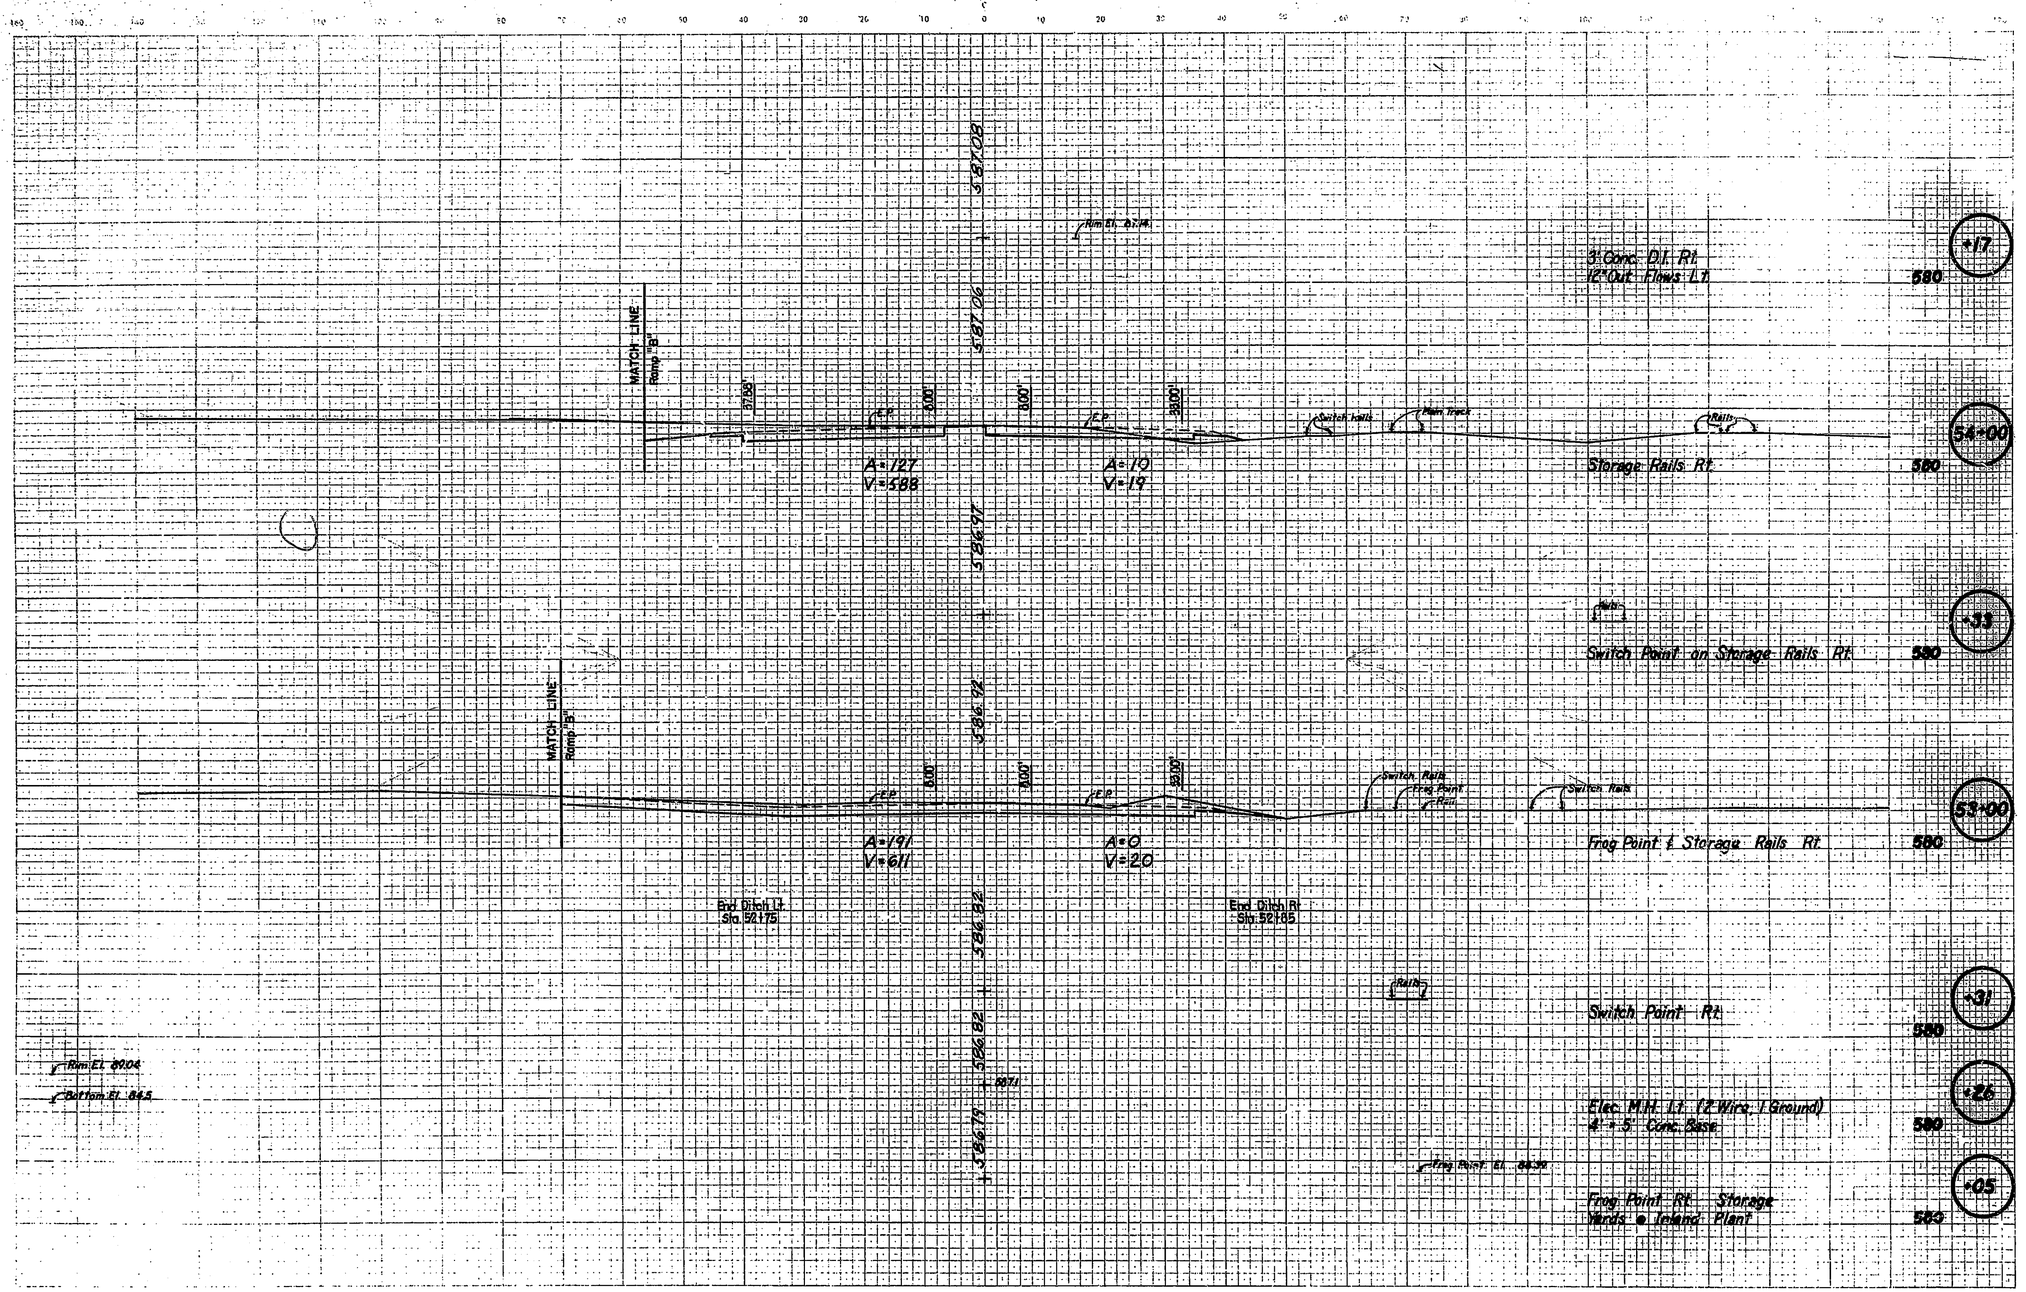

LEVEL BOOK NO				FILE	
FEDERAL ROAD REGION NO.	STATE	PROJECT NO.	FISCAL YEAR	SHEET NO	TOTAL SHEETS
5	IND.	MM-200-1(8)		101	118
RILEY ROAD				LINE S-1-E	