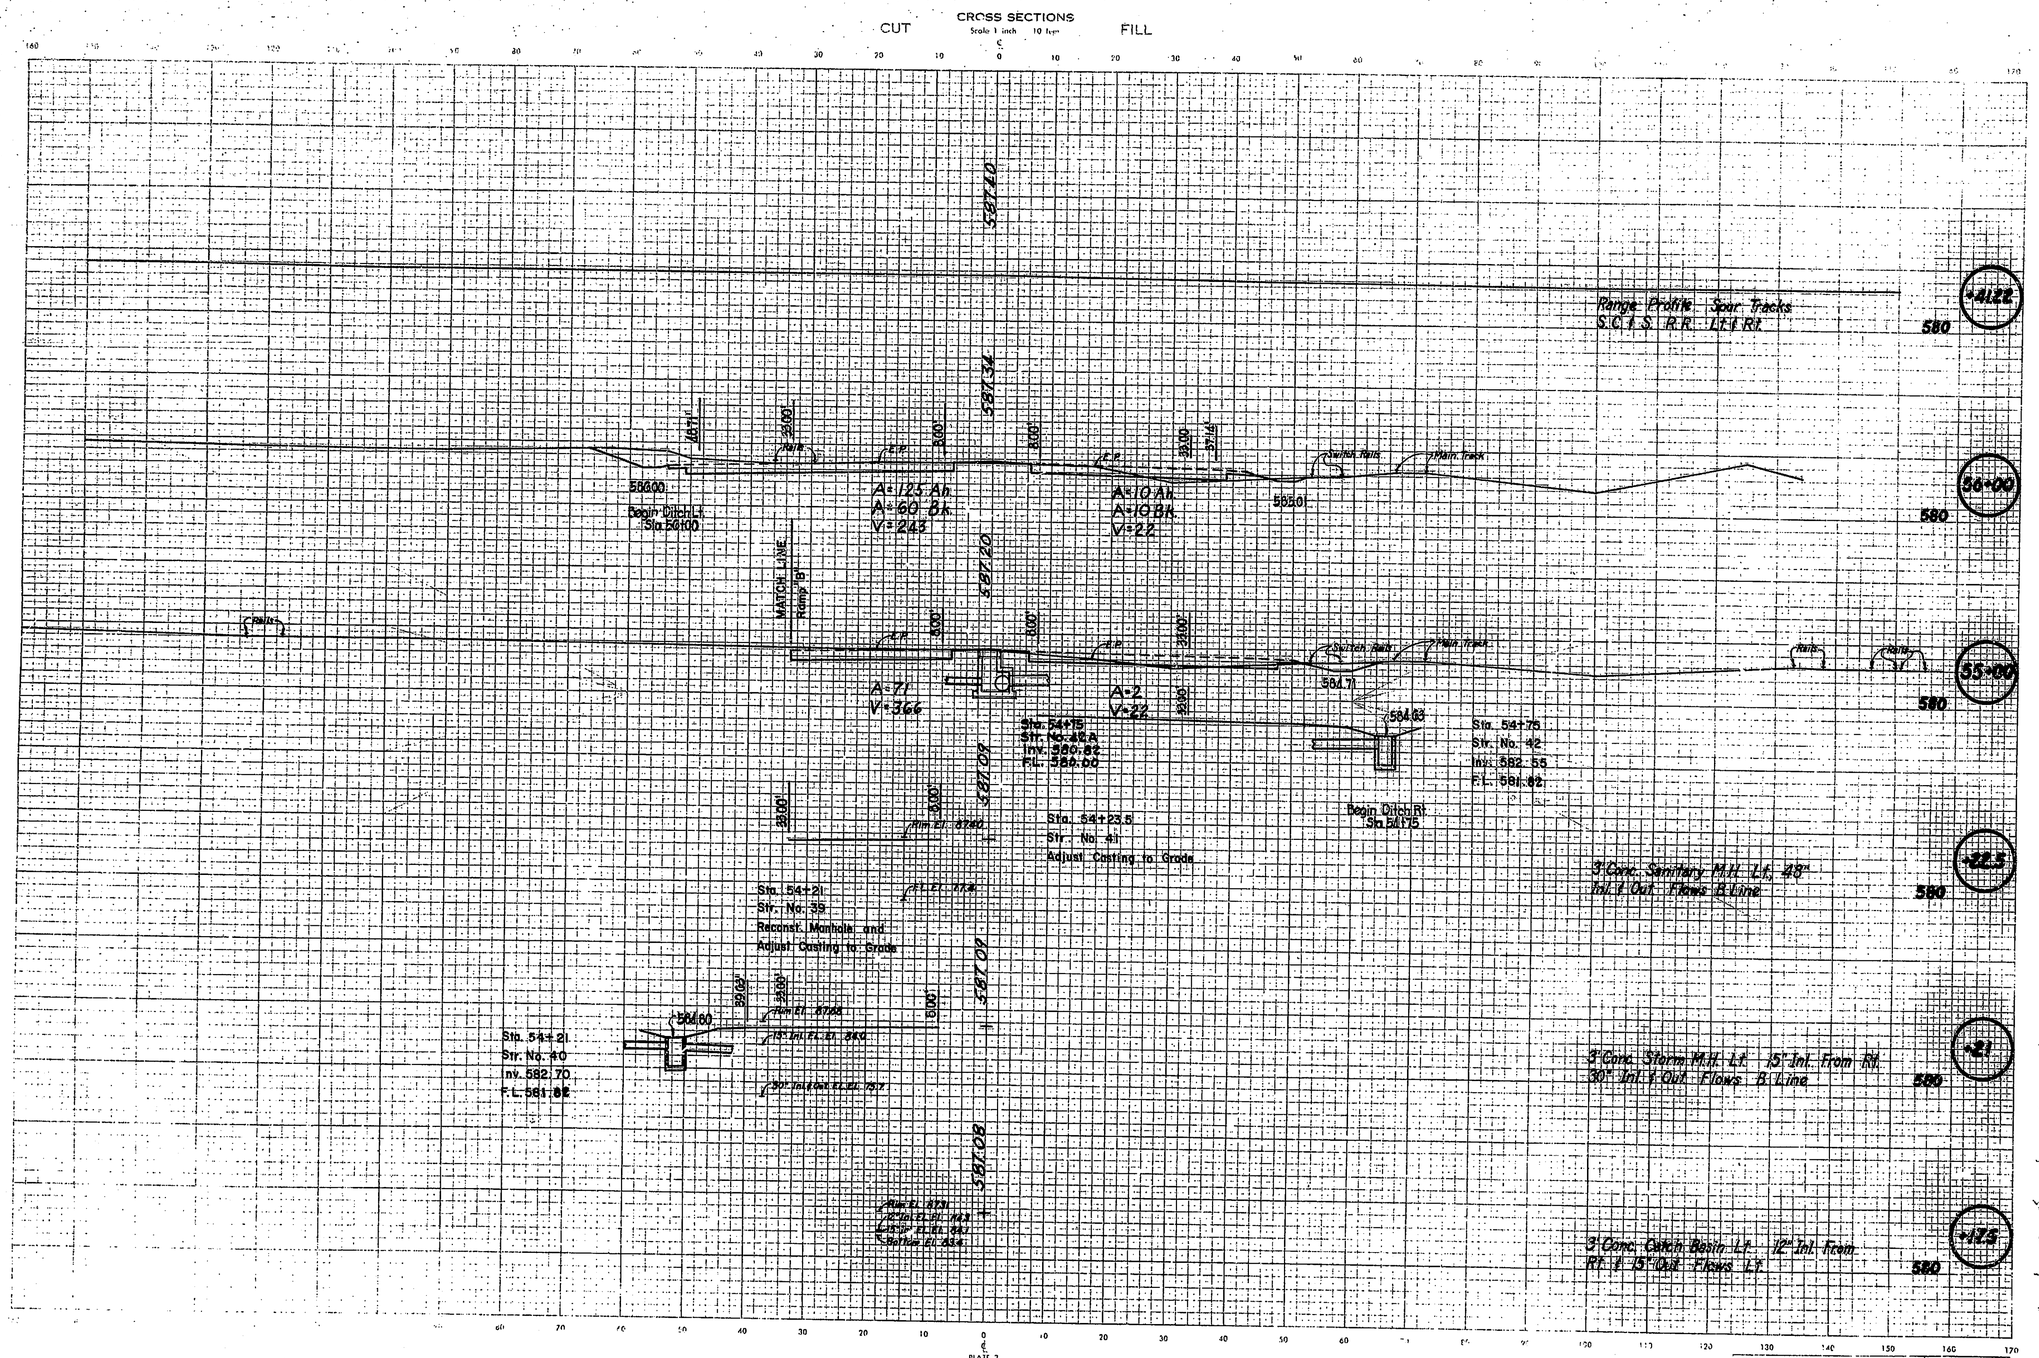

September, 1972

LEVEL BOOK NO.				FILE	
FEDERAL ROAD REGION NO.	STATE	PROJECT NO.	FISCAL YEAR	SHEET NO	TOTAL SHEETS
5	IND.	MM-220-1(8)		102	118
RILEY ROAD			LINE	S-1-E	