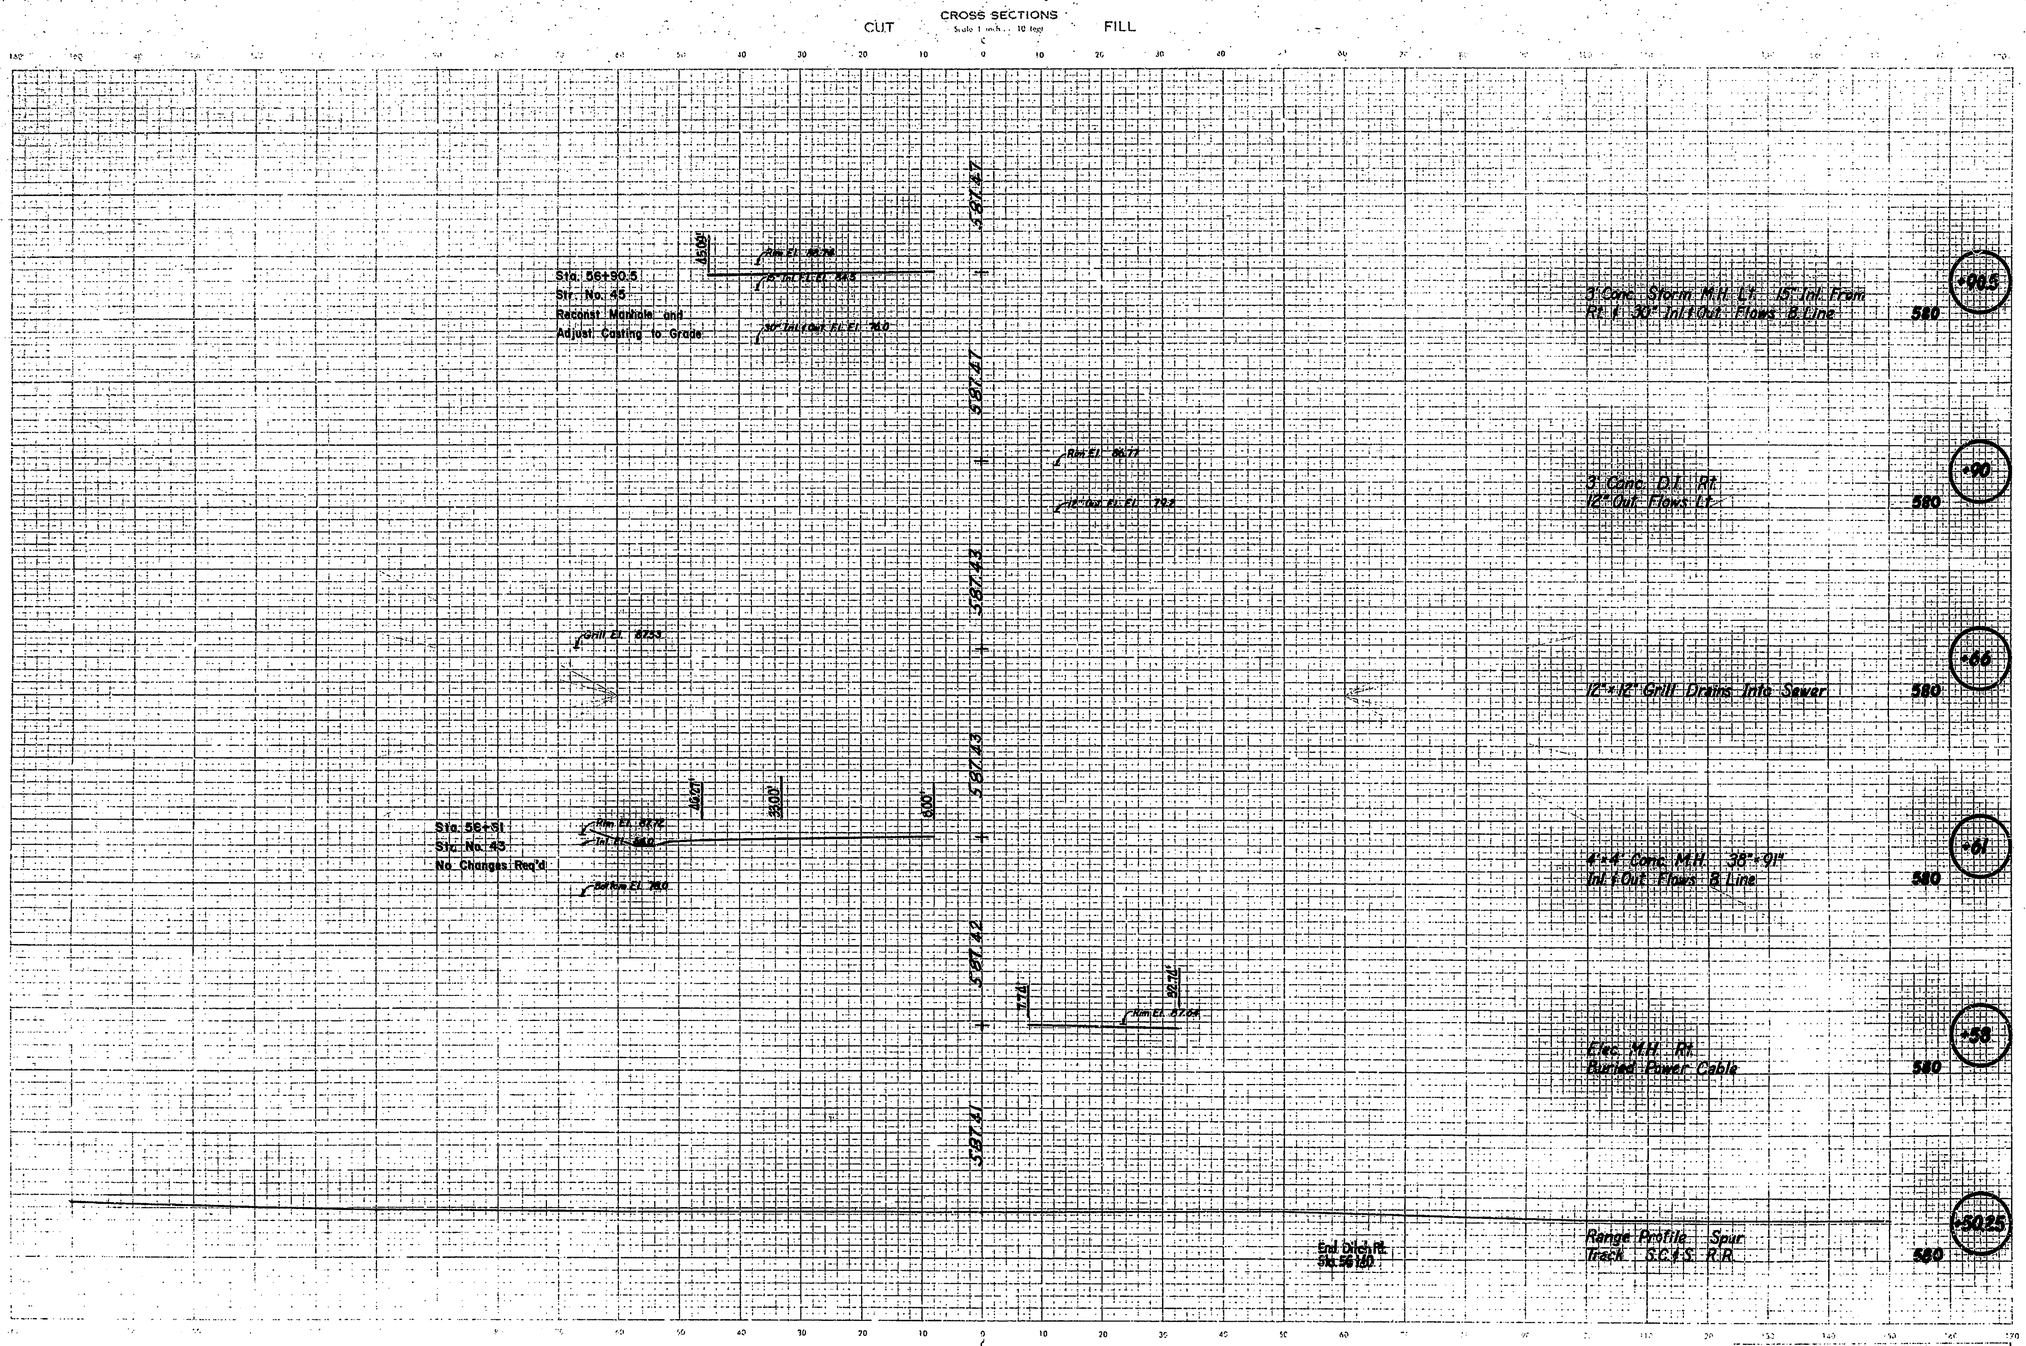

September, 1972

LEVEL BOOK NO			FILE	
FEDERAL ROAD REGION NO	STATE	PROJECT NO	FISCAL YEAR	SHEET NO	TOTAL SHEETS
5	IND.	MM-220-1(8)		103	118
RILEY ROAD			LINE S-1-E		