[redacted]

CROSS SECTIONS

CUT FILL

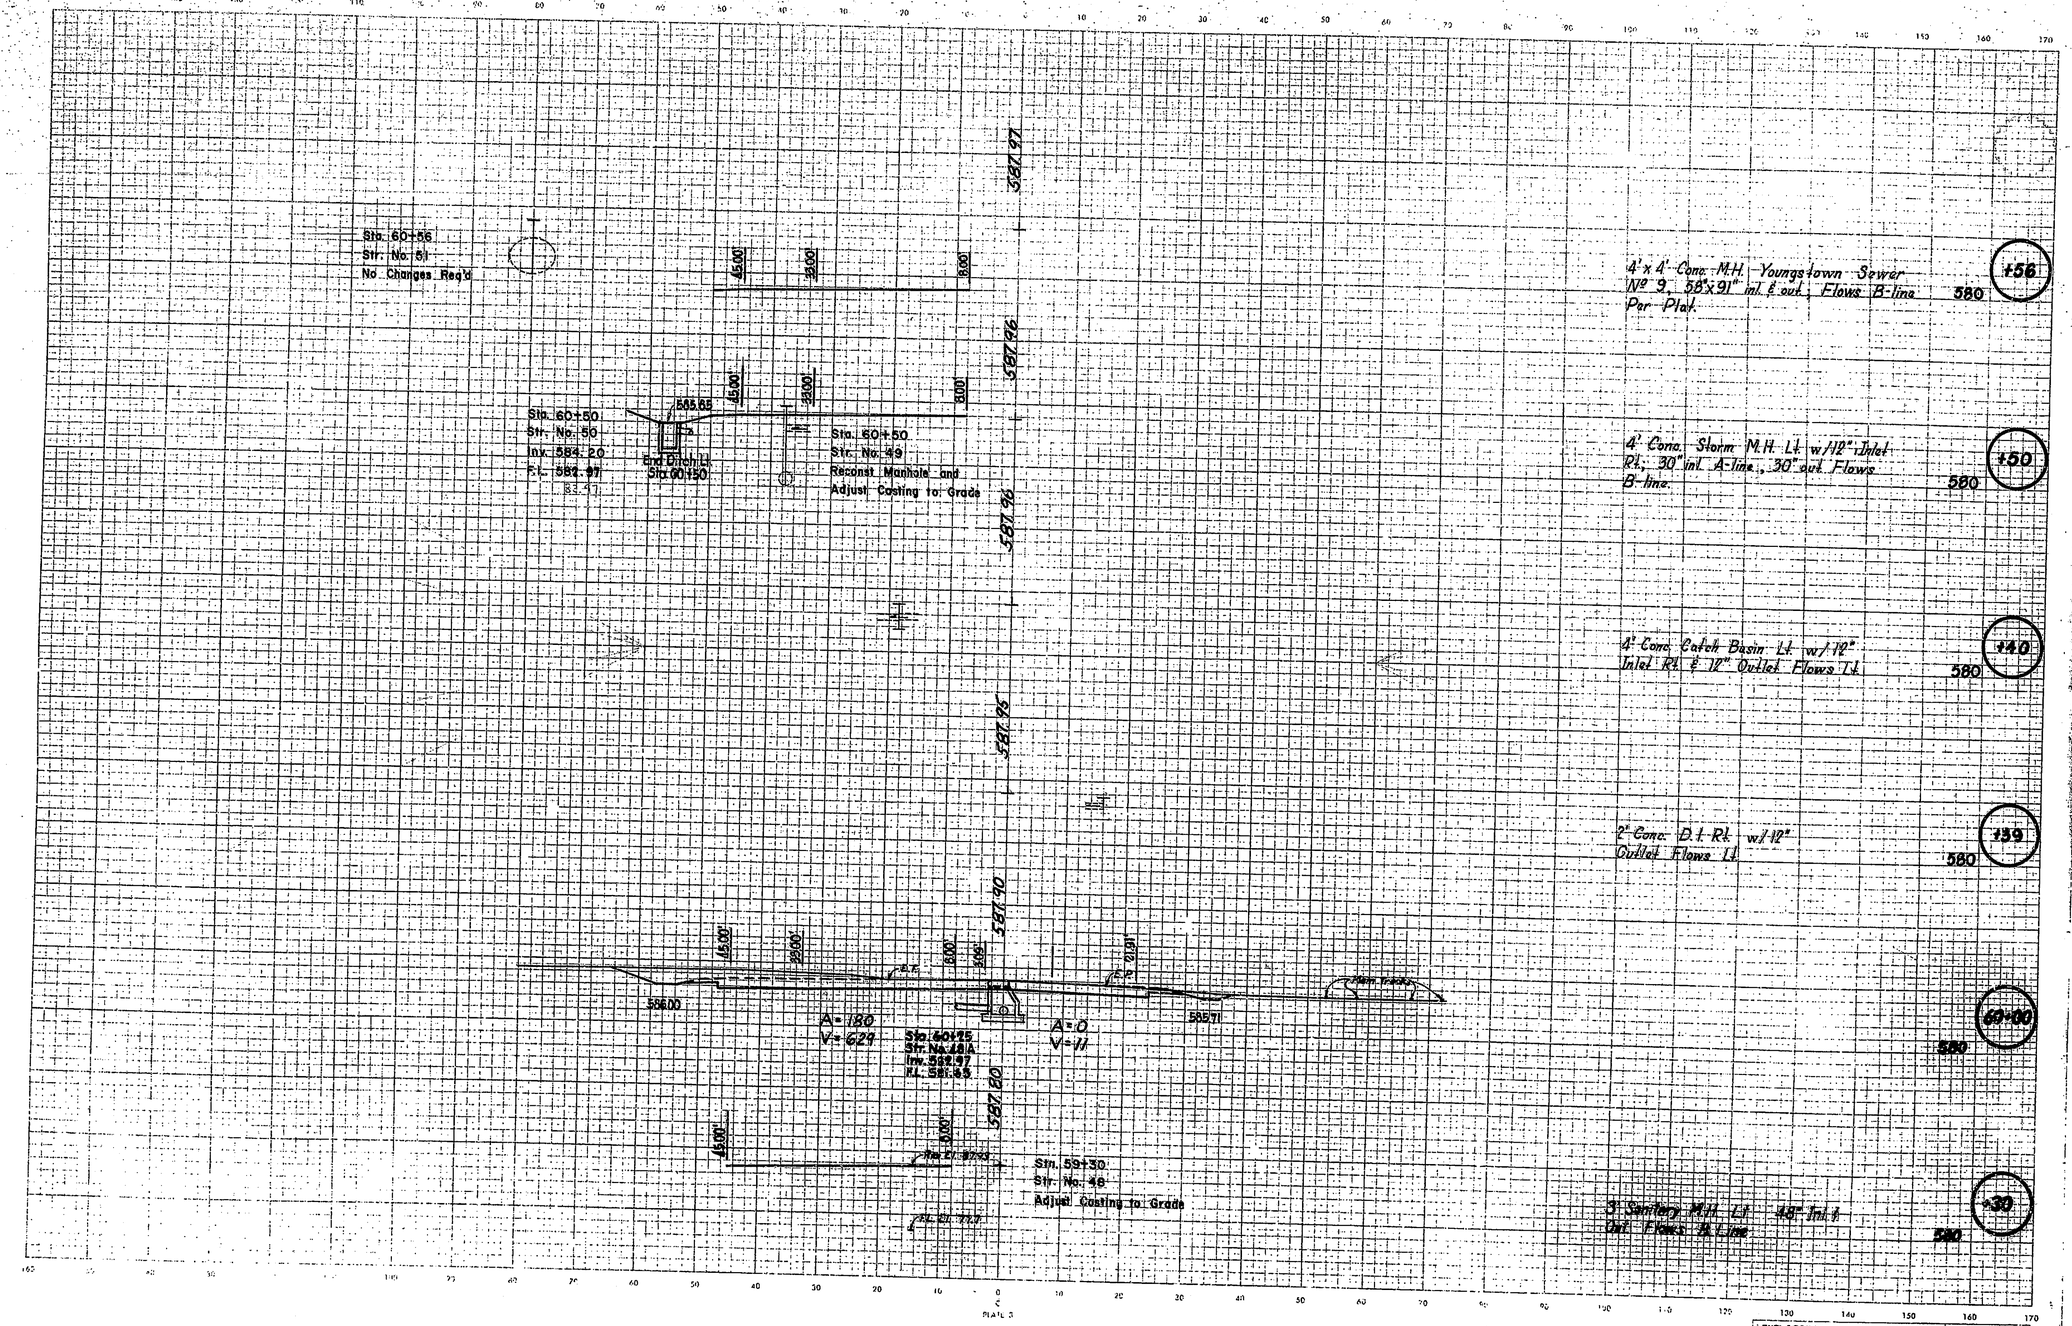

September, 1972

LEVEL BOOK NO.				FILE	
FEDERAL ROAD REGION NO.	STATE	PROJECT NO.	FISCAL YEAR	SHEET NO.	TOTAL SHEETS
5	IND.	MH-220-1(8)		105	115
RILEY ROAD			LINE S-1-E		