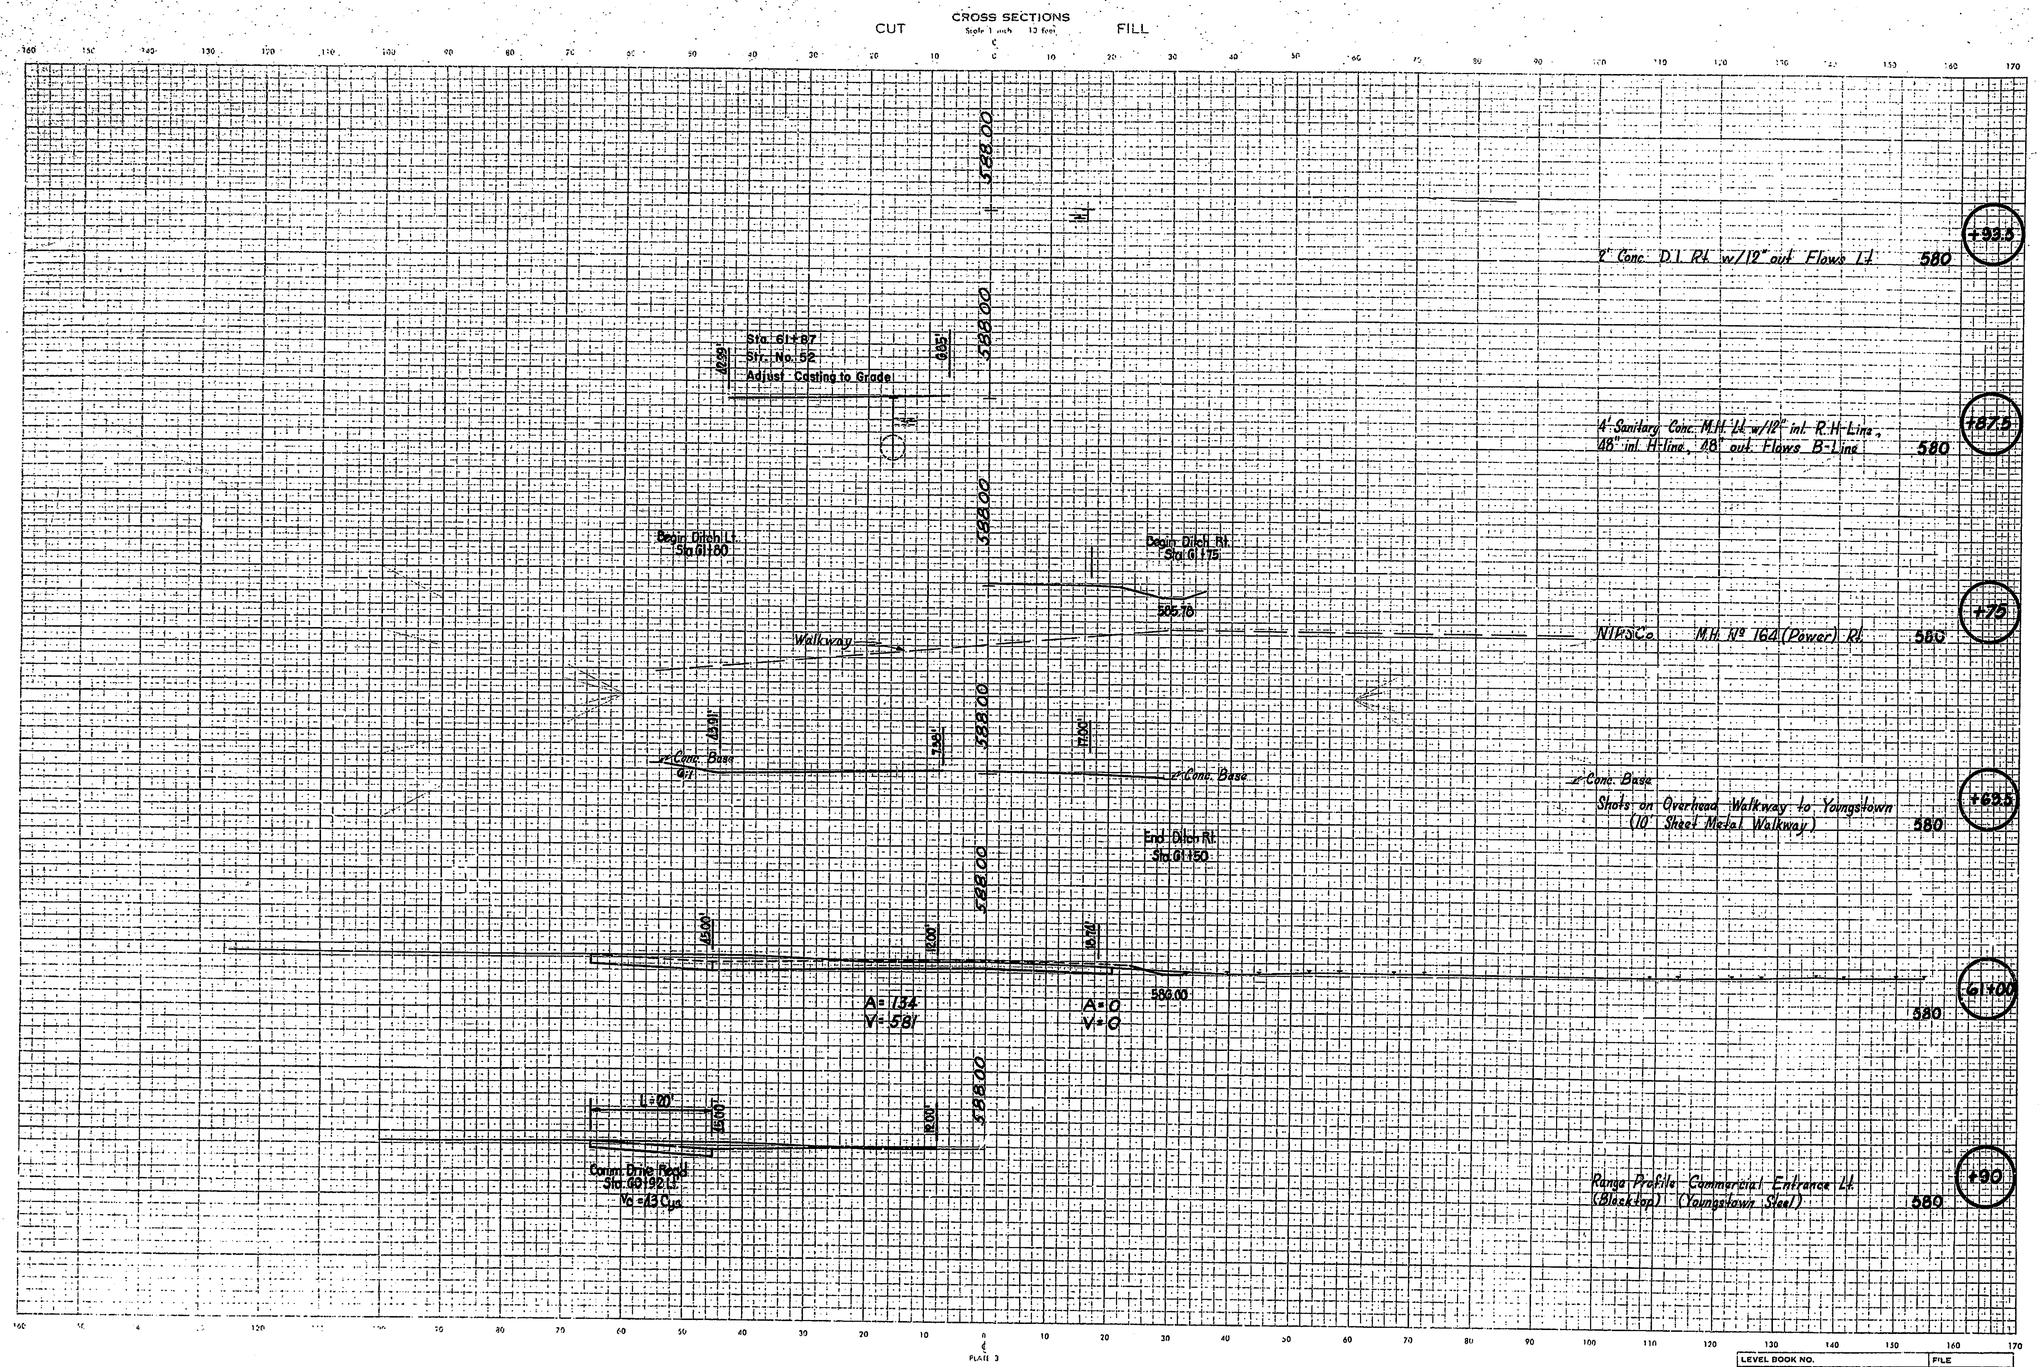

September, 1973

LEVEL BOOK NO.				FILE	
FEDERAL ROAD REGION NO.	STATE	PROJECT NO	FISCAL YEAR	SHEET NO.	TOTAL SHEETS
5	IND.	MM-220-1(8)		106	118
RILEY ROAD				LINE "S-1-E"	