CROSS SECTIONS

Scale 1 inch, 10 feet

CUT FILL

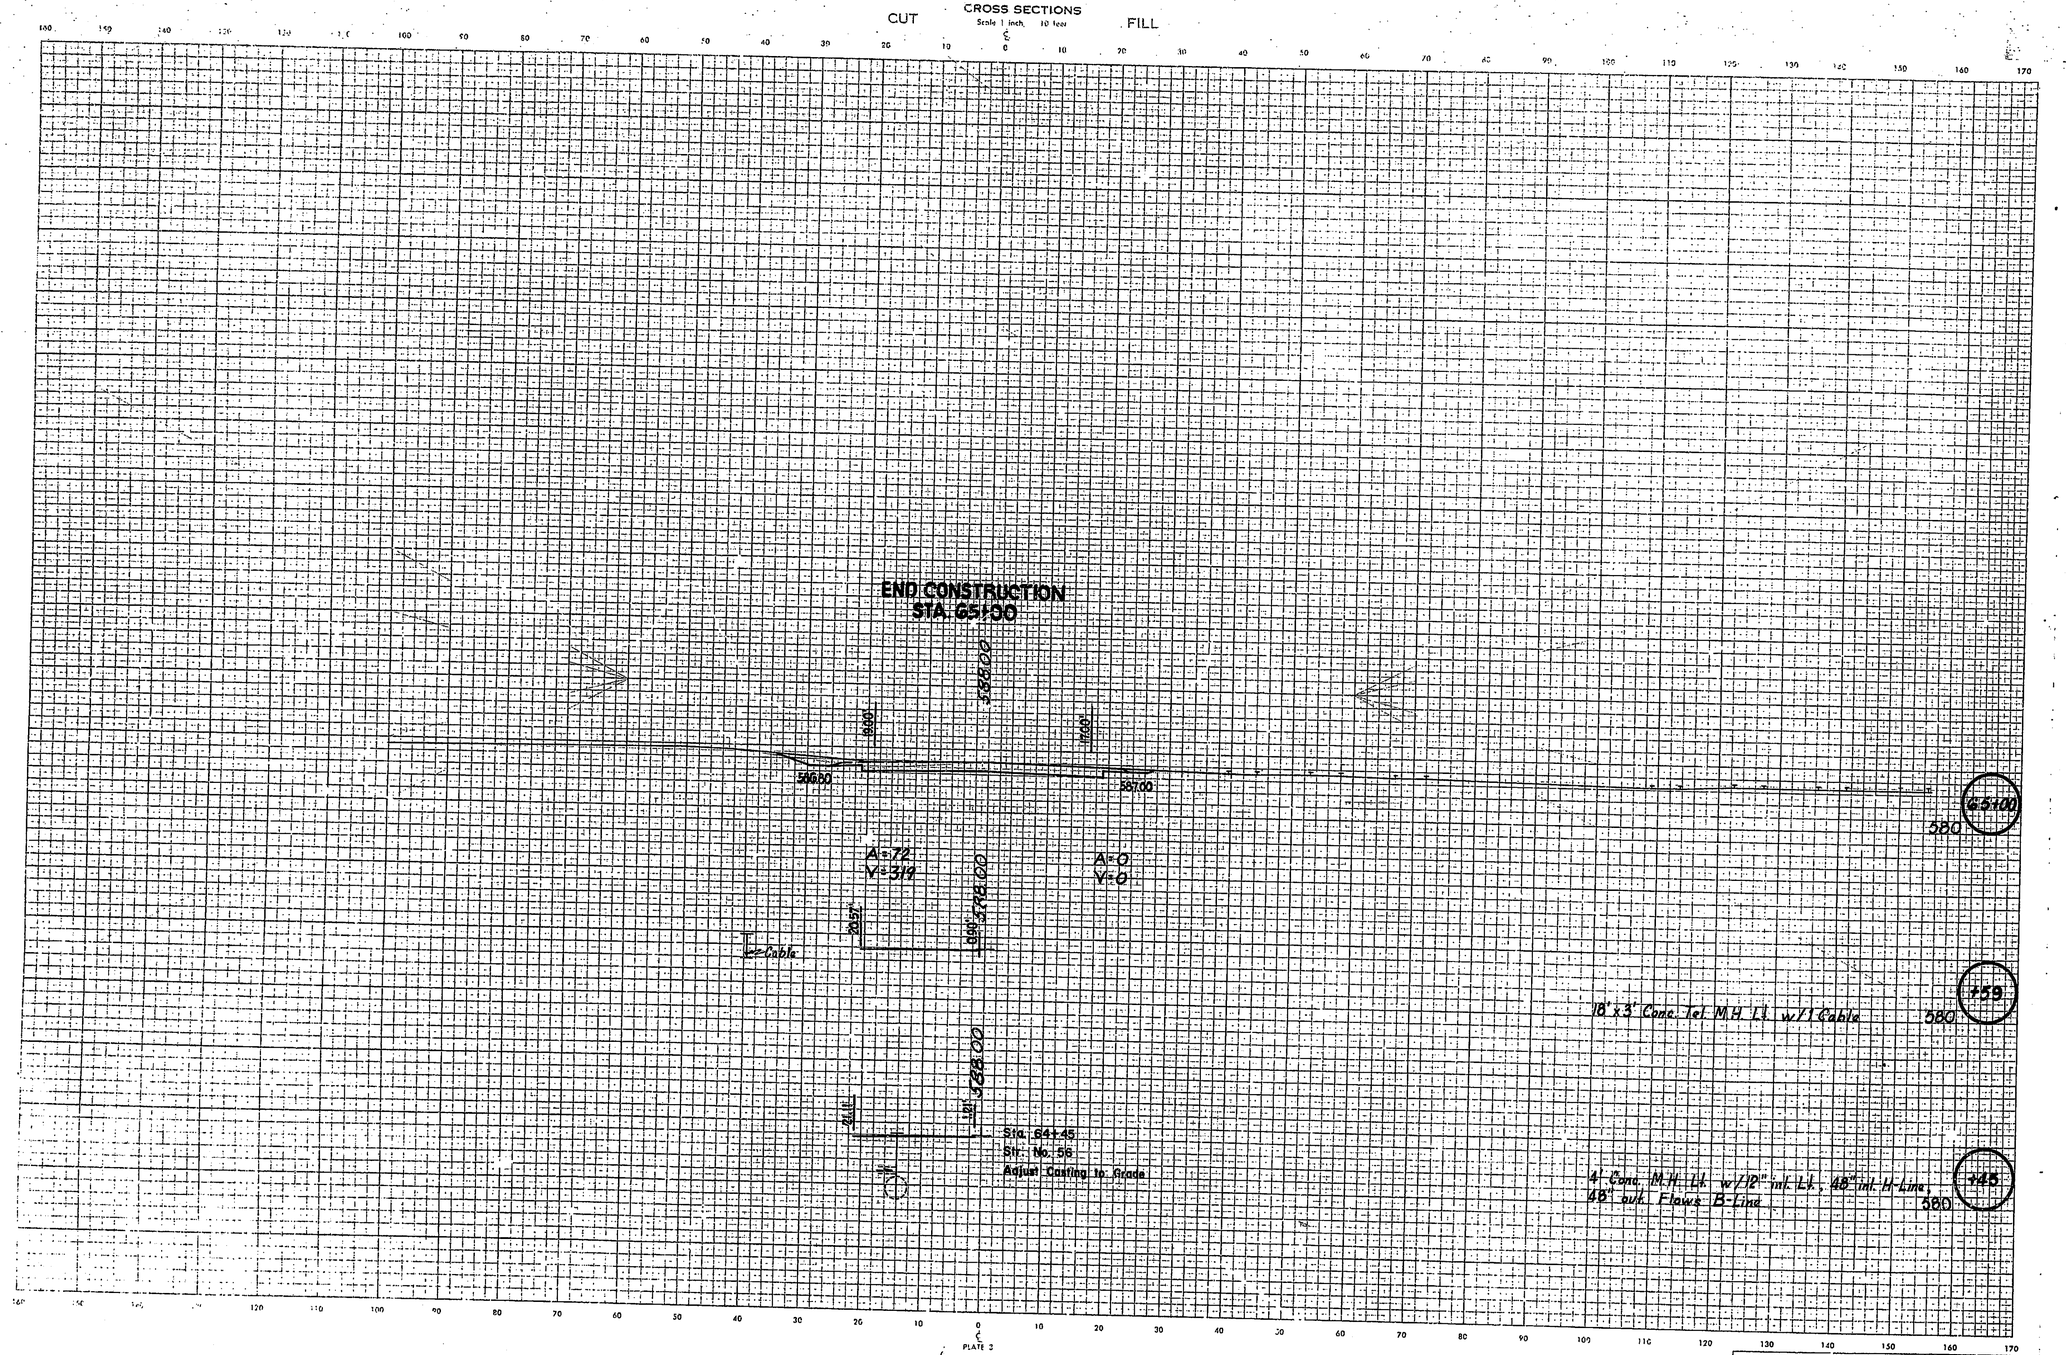

PLATE 2

September, 1973

LEVEL BOOK NO.				FILE	
FEDERAL ROAD REGION NO.	STATE	PROJECT NO.	FISCAL YEAR	SHEET NO.	TOTAL SHEETS
5	IND.	MM-220-1(8)		106	116
RILEY ROAD			LINE "5-1-E".		