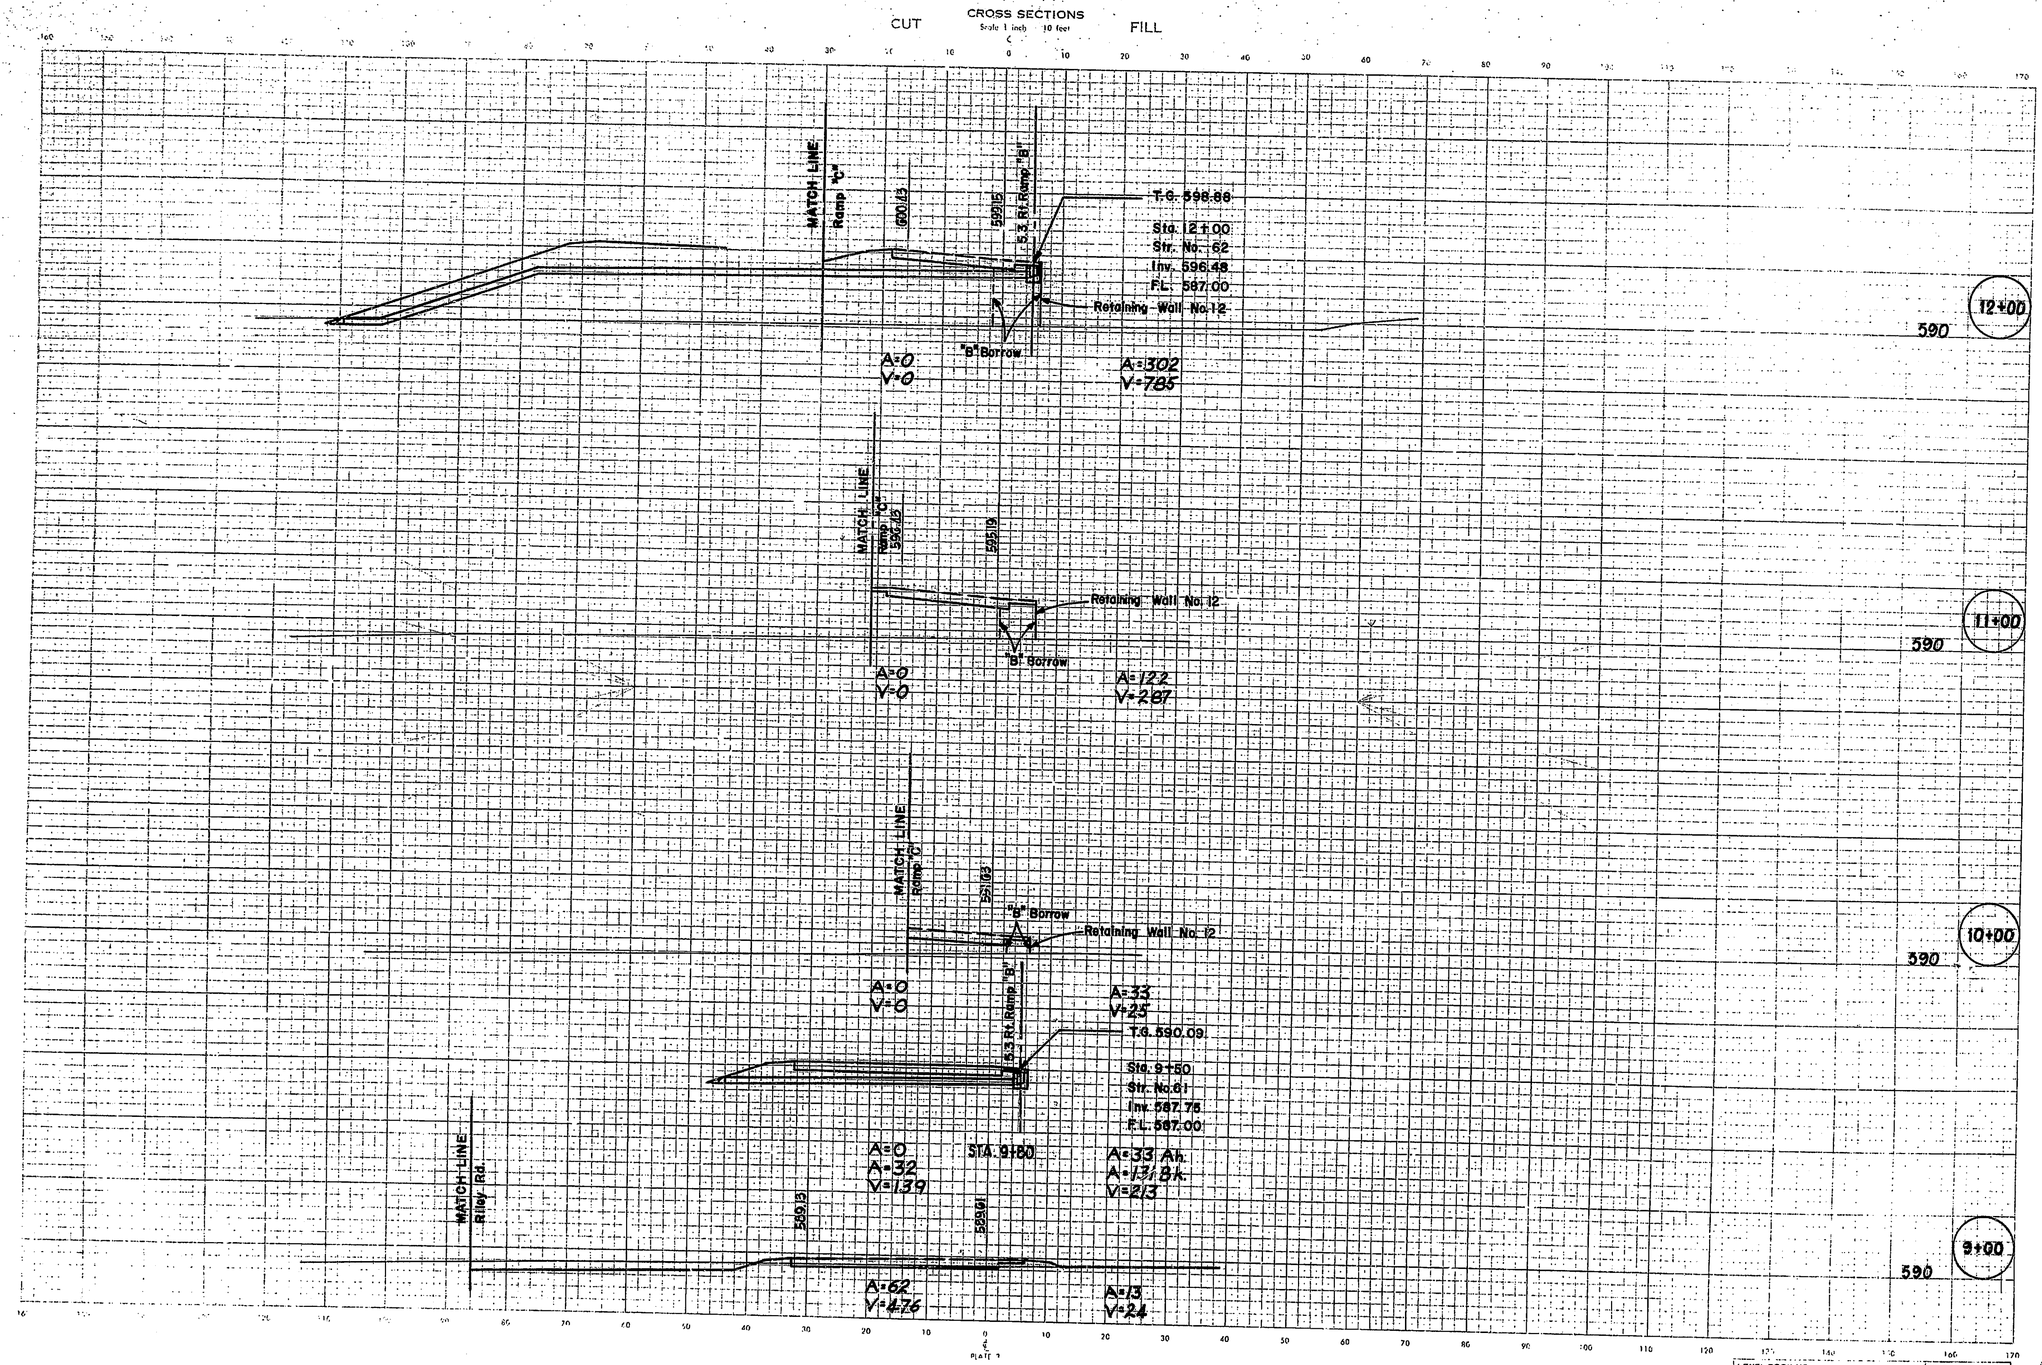

PLATE 3

September, 1973

LEVEL BOOK NO.					
FEDERAL ROAD REGION NO.	STATE	PROJECT NO.	FISCAL YEAR	SHEET NO.	TOTAL SHEETS
5	IND.	MM-220-1(8)		112	118

LINE RAMP "B"