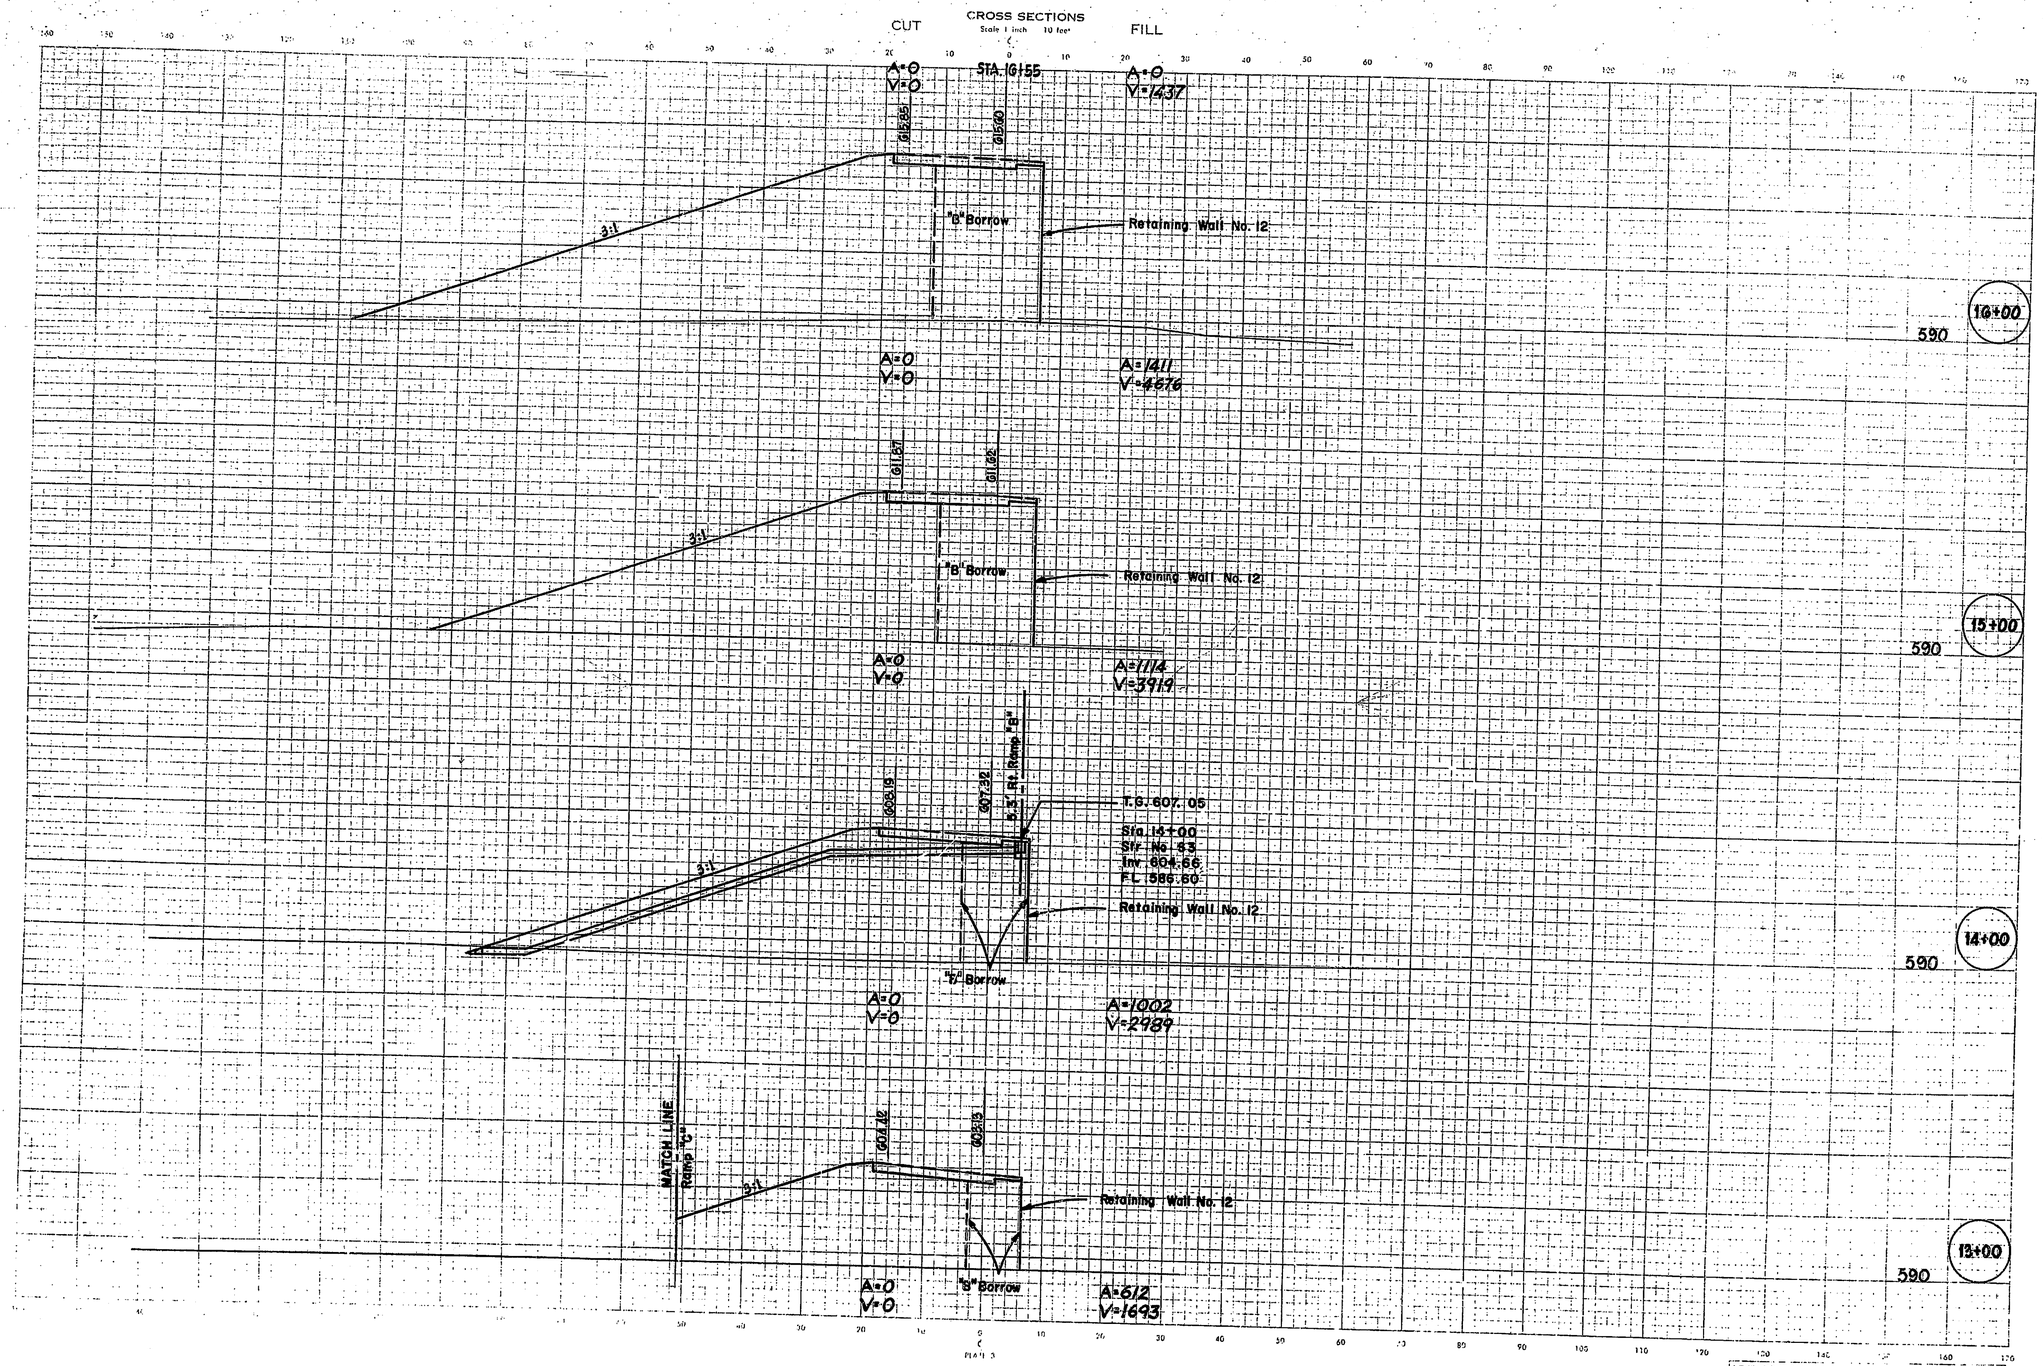

PLATE 3

September, 1973

LEVEL BOOK NO				FILE	
FEDERAL ROAD REGION NO	STATE	PROJECT NO	FISCAL YEAR	SHEET NO	TOTAL SHEETS
5	IND.	MM-220-1(8)		113	118

LINE RAMP "B"