[redacted]

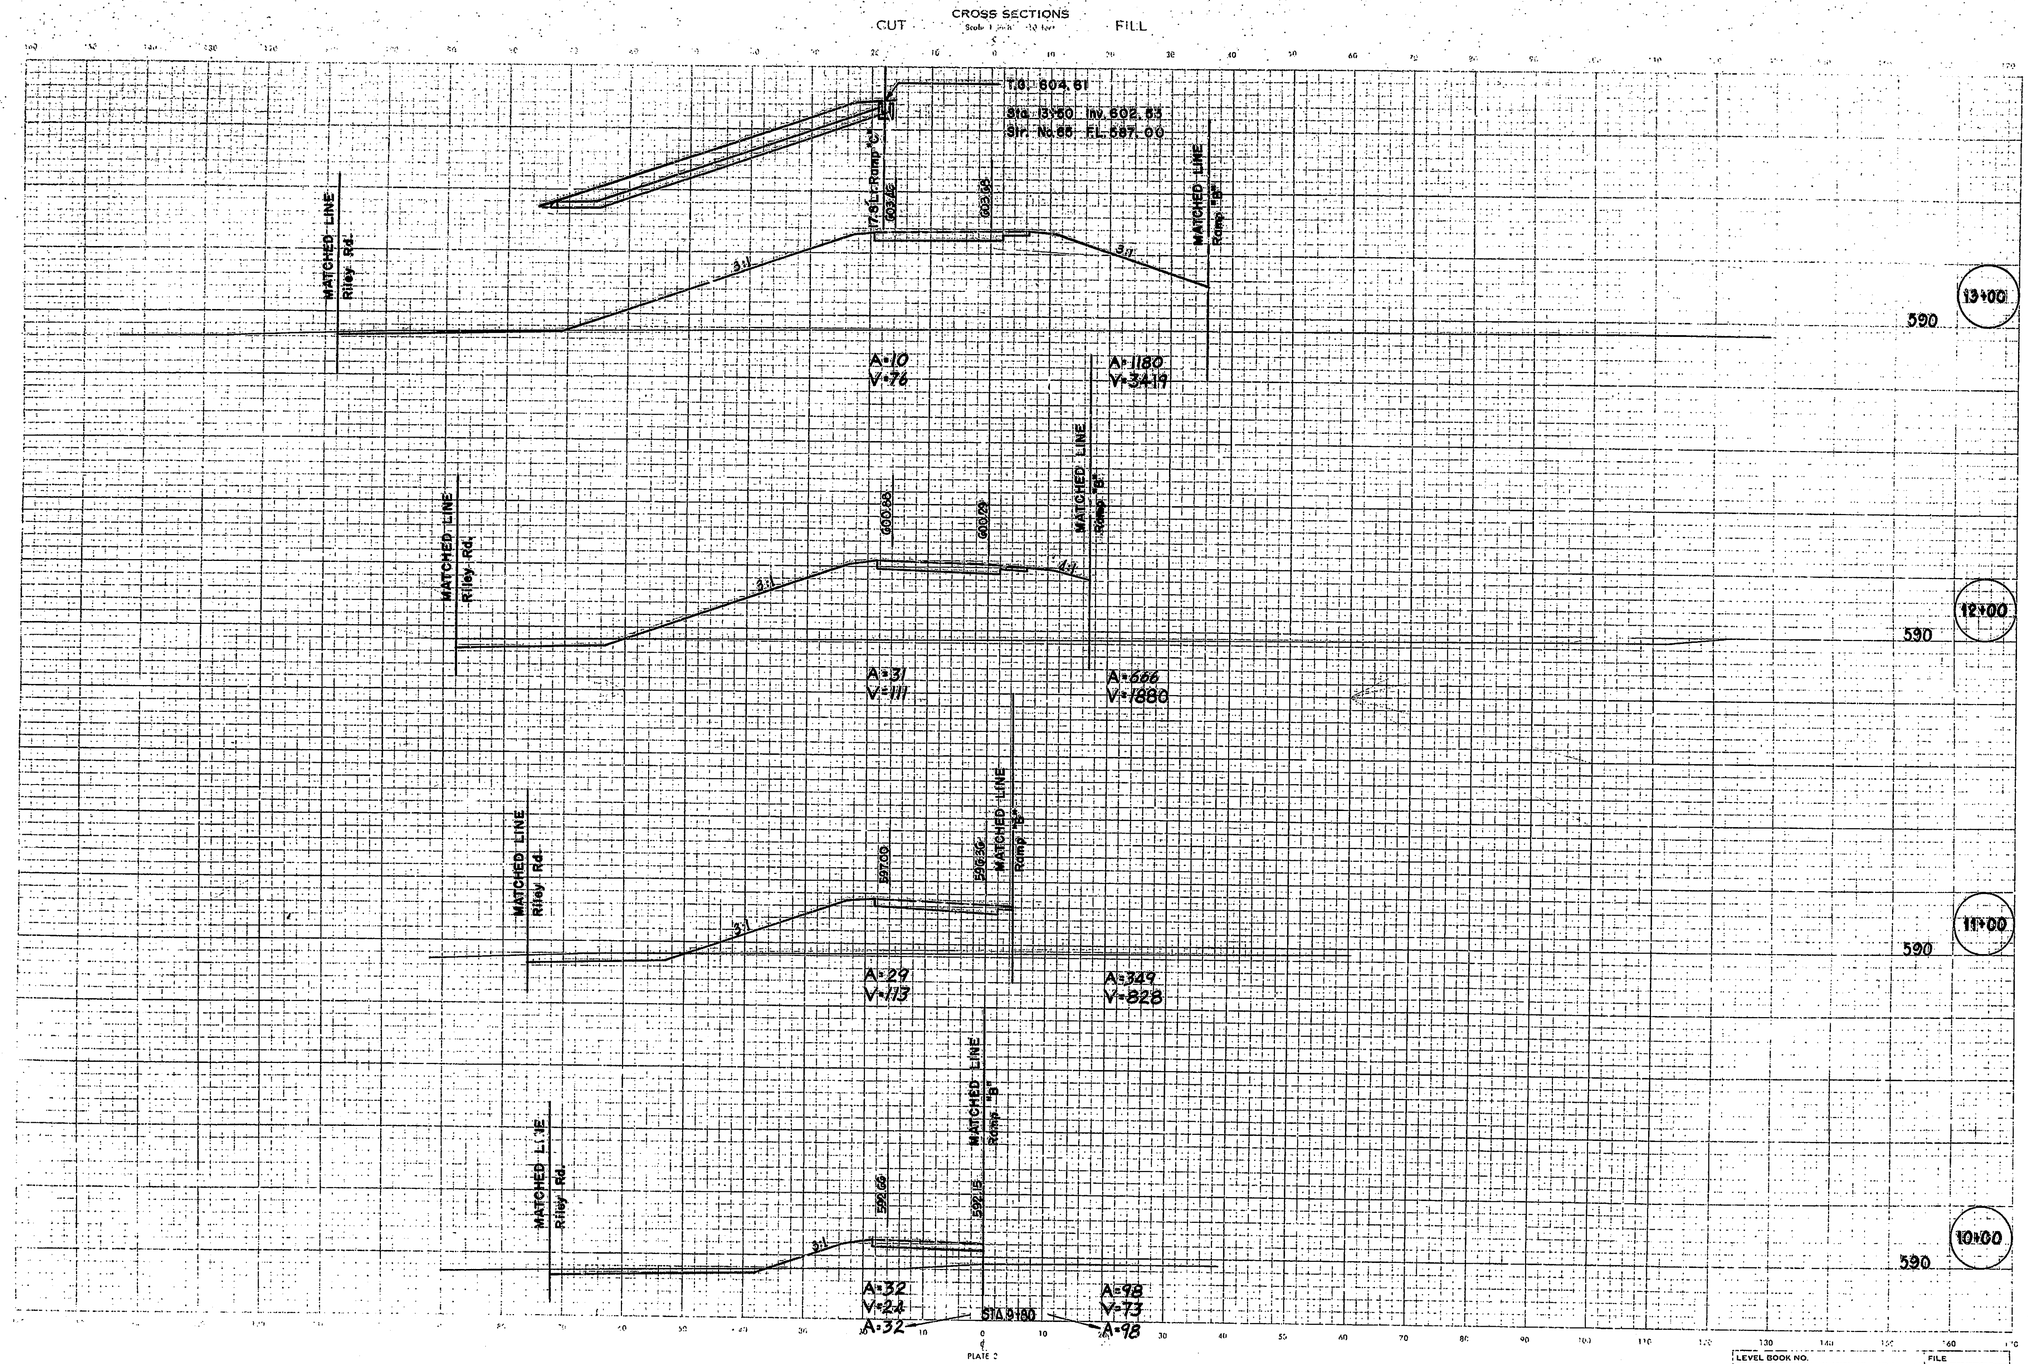

PLATE 2

September, 1973

LEVEL BOOK NO.				FILE	
FEDERAL ROAD REGION NO.	STATE	PROJECT NO.	FISCAL YEAR	SHEET NO.	TOTAL SHEETS
5	IND.	MM-260-1(8)		114	116

LINE RAMP "C"