[redacted]

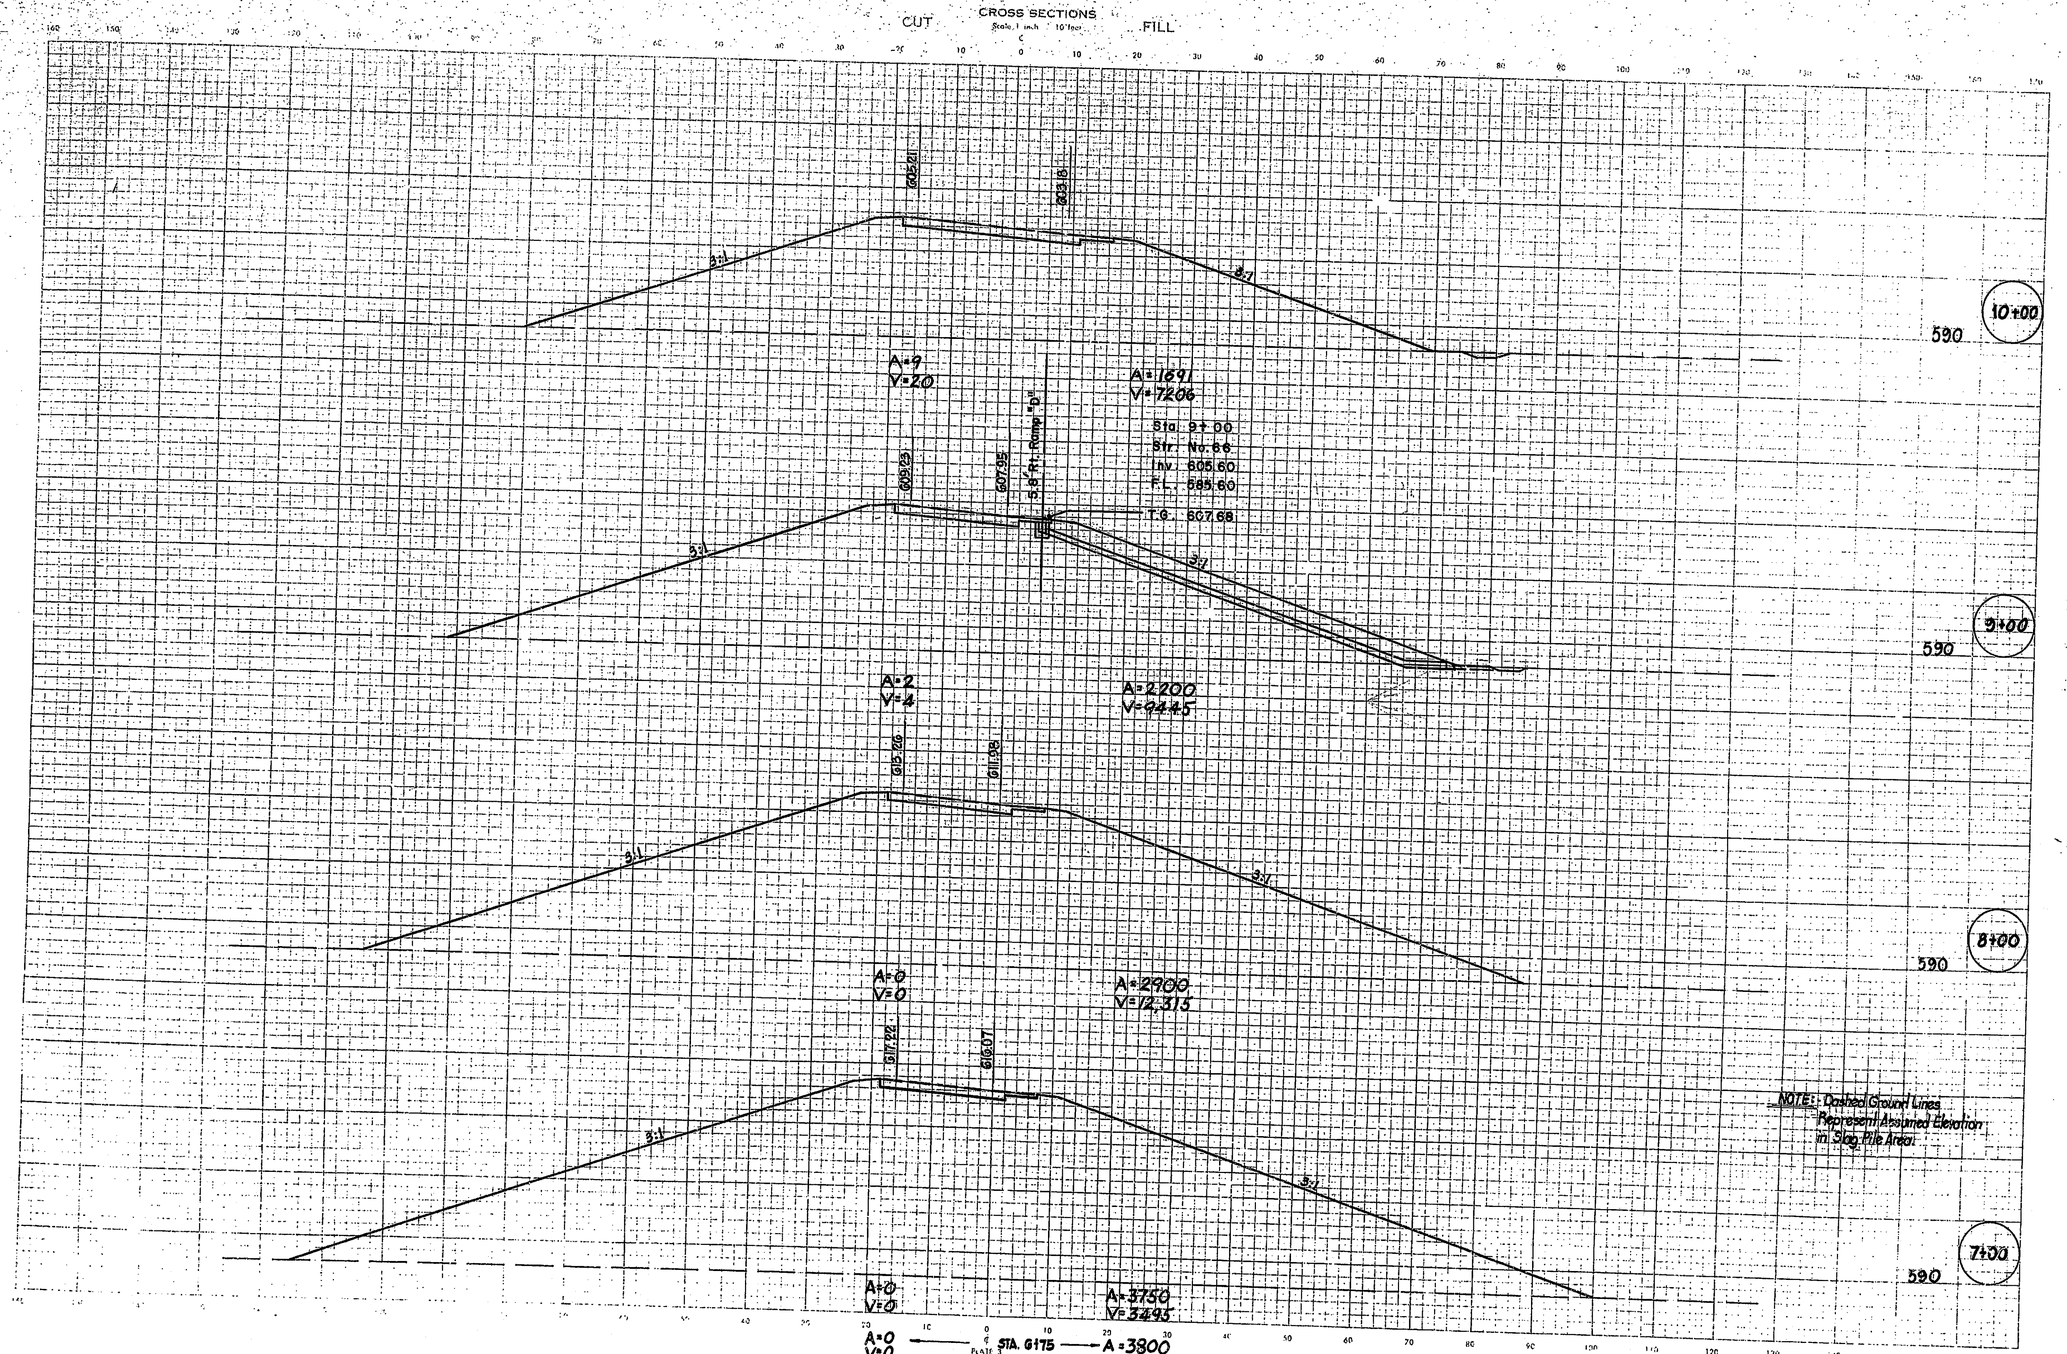

[redacted]

LEVEL BOOK NO.				FILE	
FEDERAL ROAD REGION NO	STATE	PROJECT NO	FISCAL YEAR	SHEET NO	TOTAL SHEETS
5	IND.	MM-220-1(8)		116	116
LINE RAMP "D"					