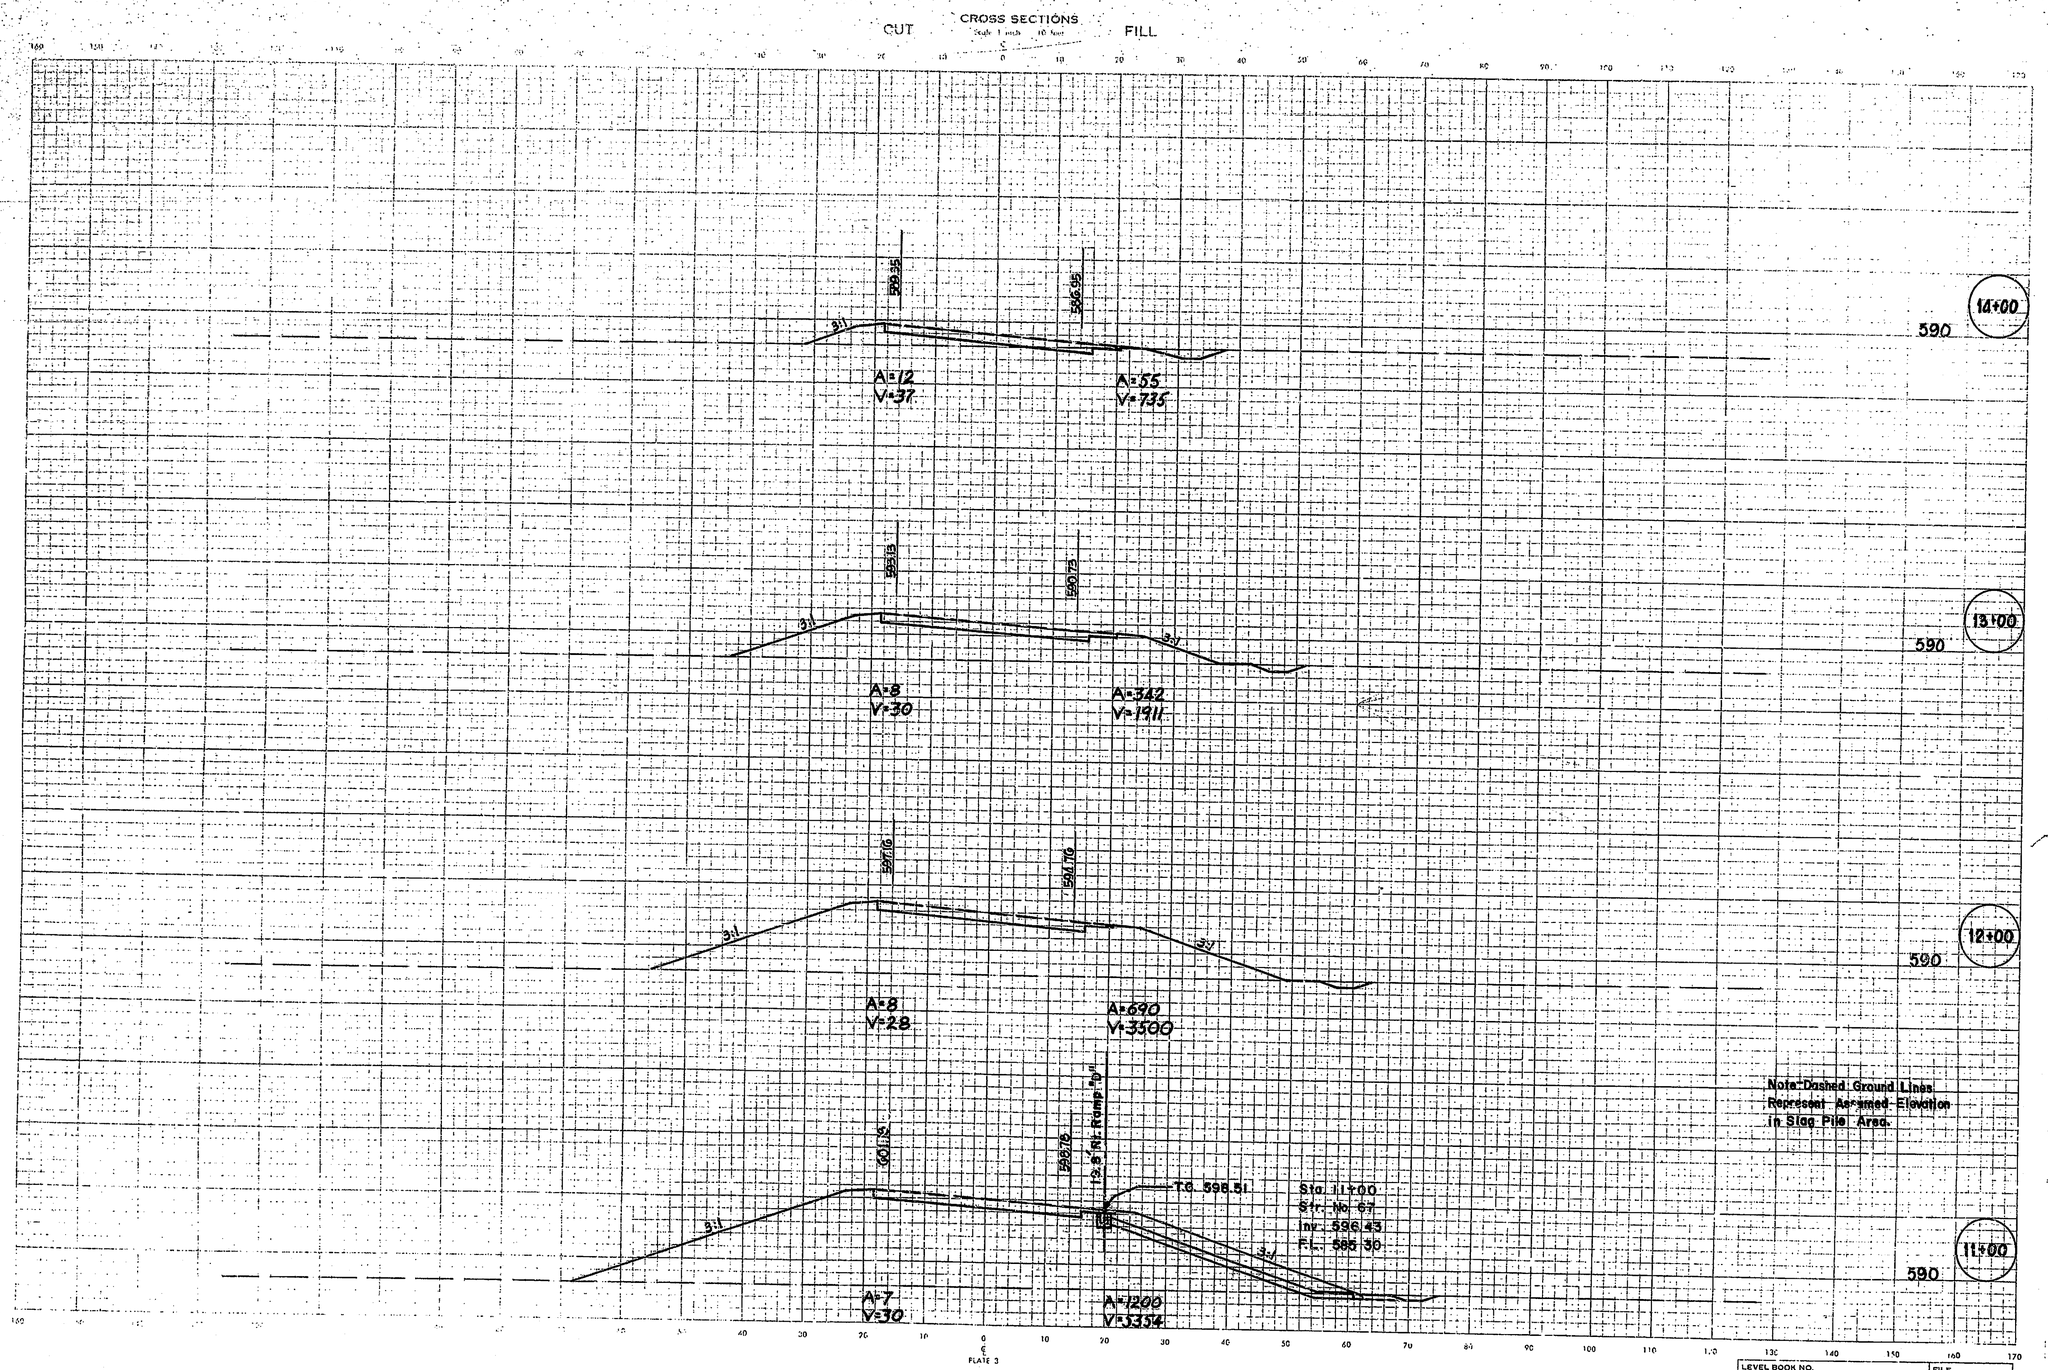

September, 1973

LEVEL BOOK NO.				FILE	
FEDERAL ROAD REGION NO.	STATE	PROJECT NO	FISCAL YEAR	SHEET NO.	TOTAL SHEETS
5	IND.	MM-220-1(8)		117	118

LINE RAMP "D"