CROSS SECTIONS

CUT — Scale 1 inch = 10 feet — FILL

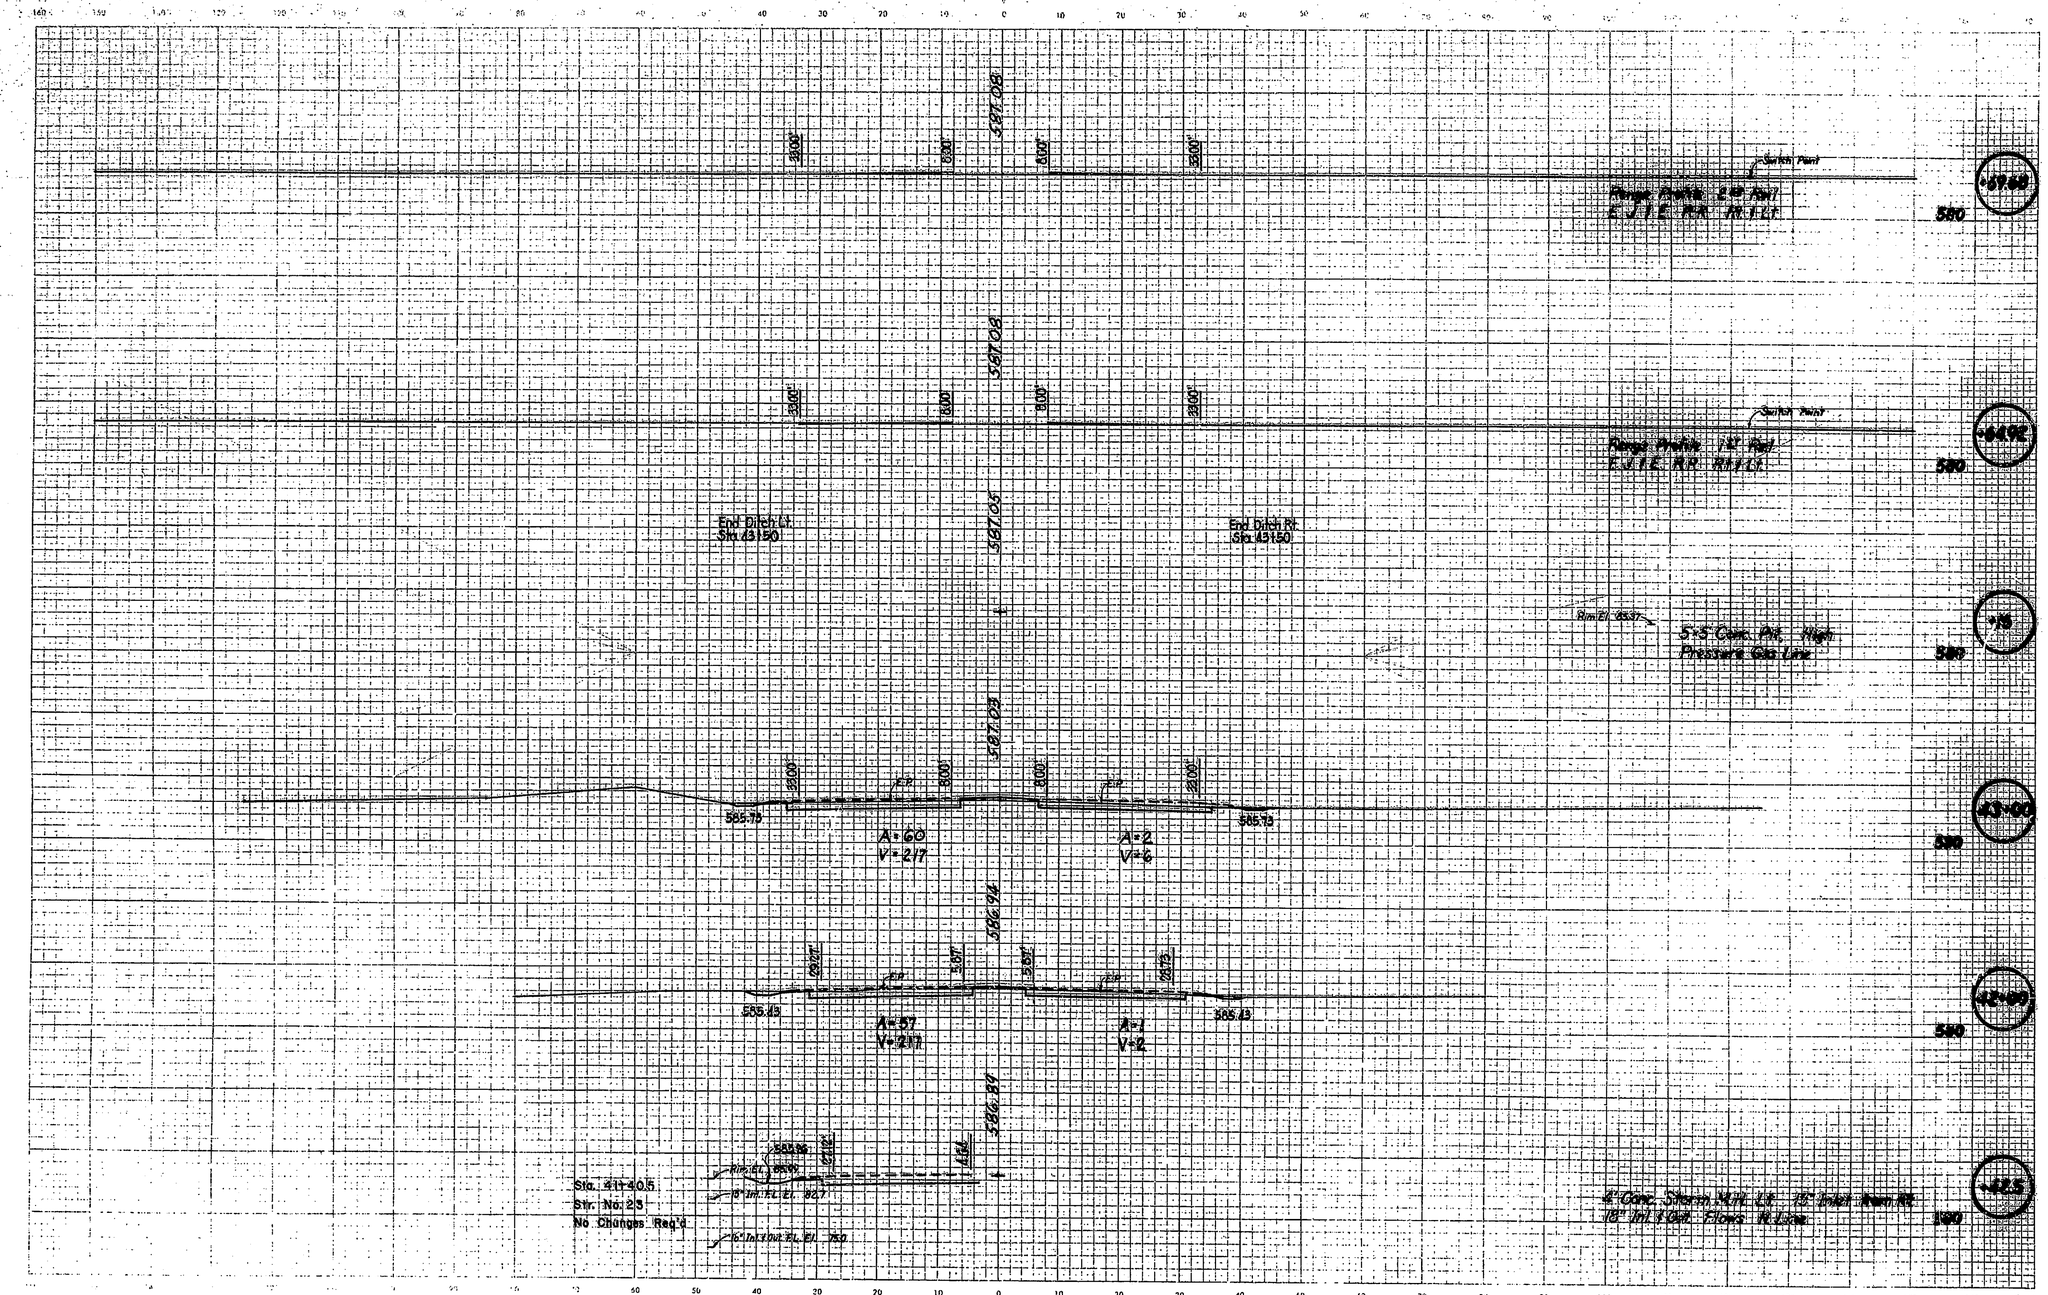

PLATE 3

September, 1972

LEVEL BOOK NO				FILE	
FEDERAL ROAD REGION NO.	STATE	PROJECT NO.	FISCAL YEAR	SHEET NO.	TOTAL SHEETS
5	IND.	MM-2001(8)		95	118
RILEY ROAD			LINE S-1-E		