CROSS SECTIONS

Scale 1 inch 10 feet

CUT FILL

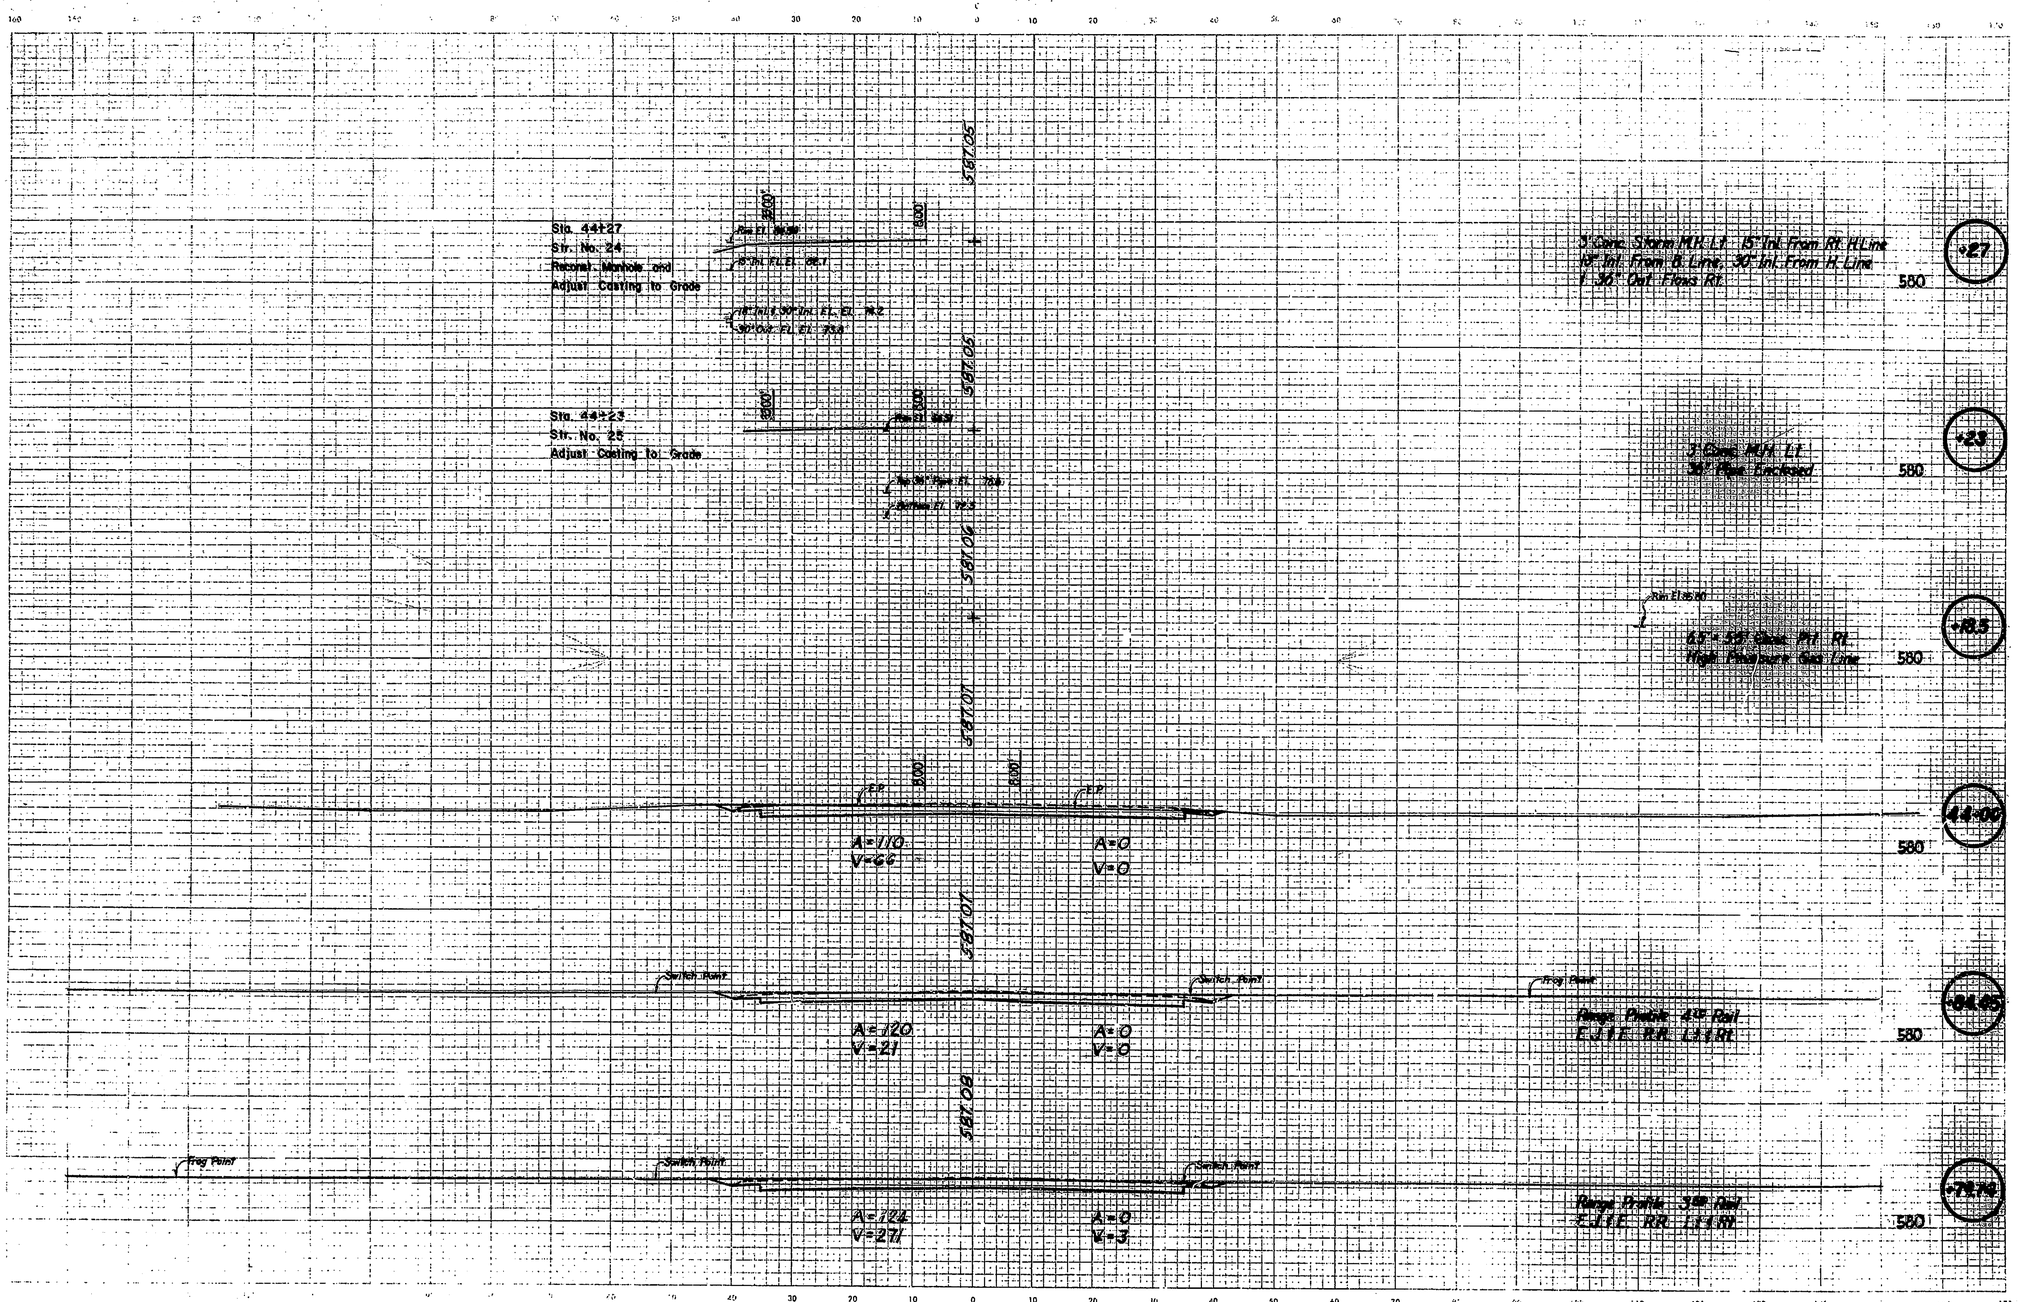

PLATE 3

September, 1972

LEVEL BOOK NO						
CENTRAL ROAD REGION NO.	STATE	PROJECT NO.	FISCAL YEAR	FILL SHEET NO.	TOTAL SHEETS	
5	IND.	MM-220-1(8)	90		110	
RILEY ROAD			LINE S-1-E			