CROSS SECTIONS

Scale 1 inch 10 feet

CUT FILL

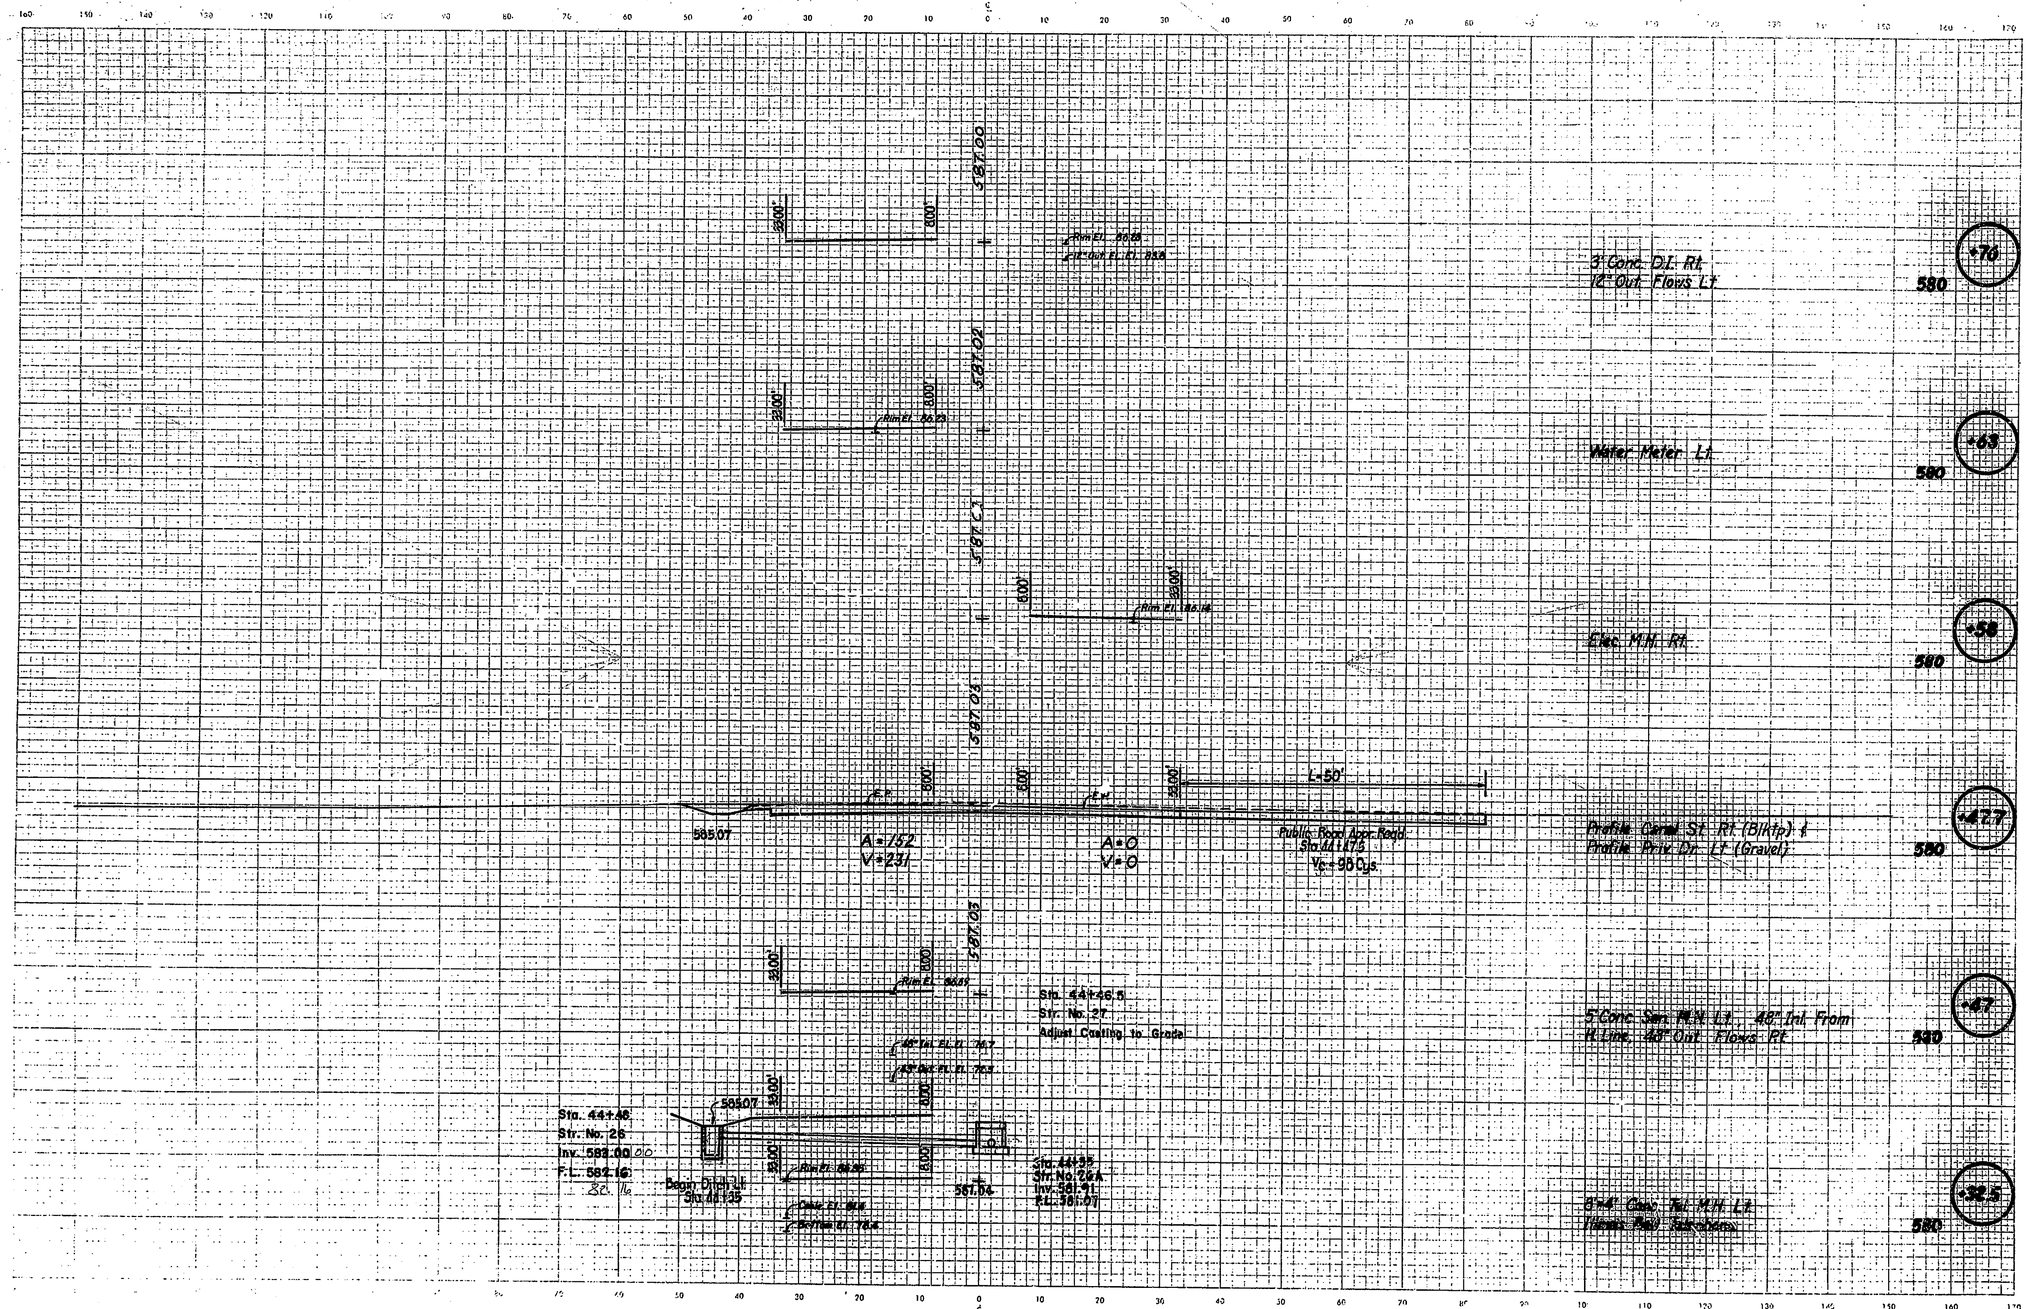

PLATE 3

September, 1972

LEVEL BOOK NO.				FILE	
FEDERAL ROAD REGION NO.	STATE	PROJECT NO.	FISCAL YEAR	SHEET NO.	TOTAL SHEETS
5	IND.	MM-000-1(5)		97	118

RILEY ROAD LINE S-1-E