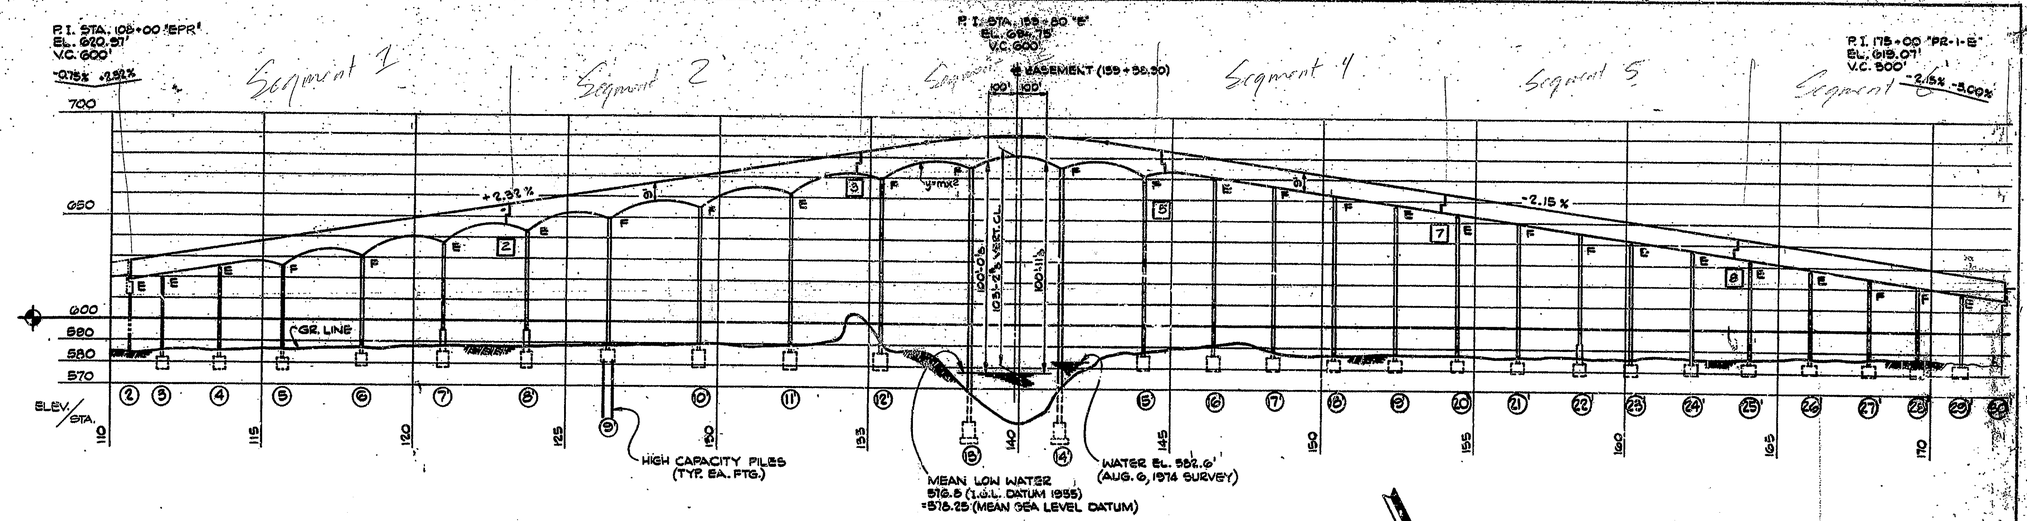

ELEVATION (W.B.L.)

SCALE : HORIZ. 1" = 200' ; VERT. 1" = 50'

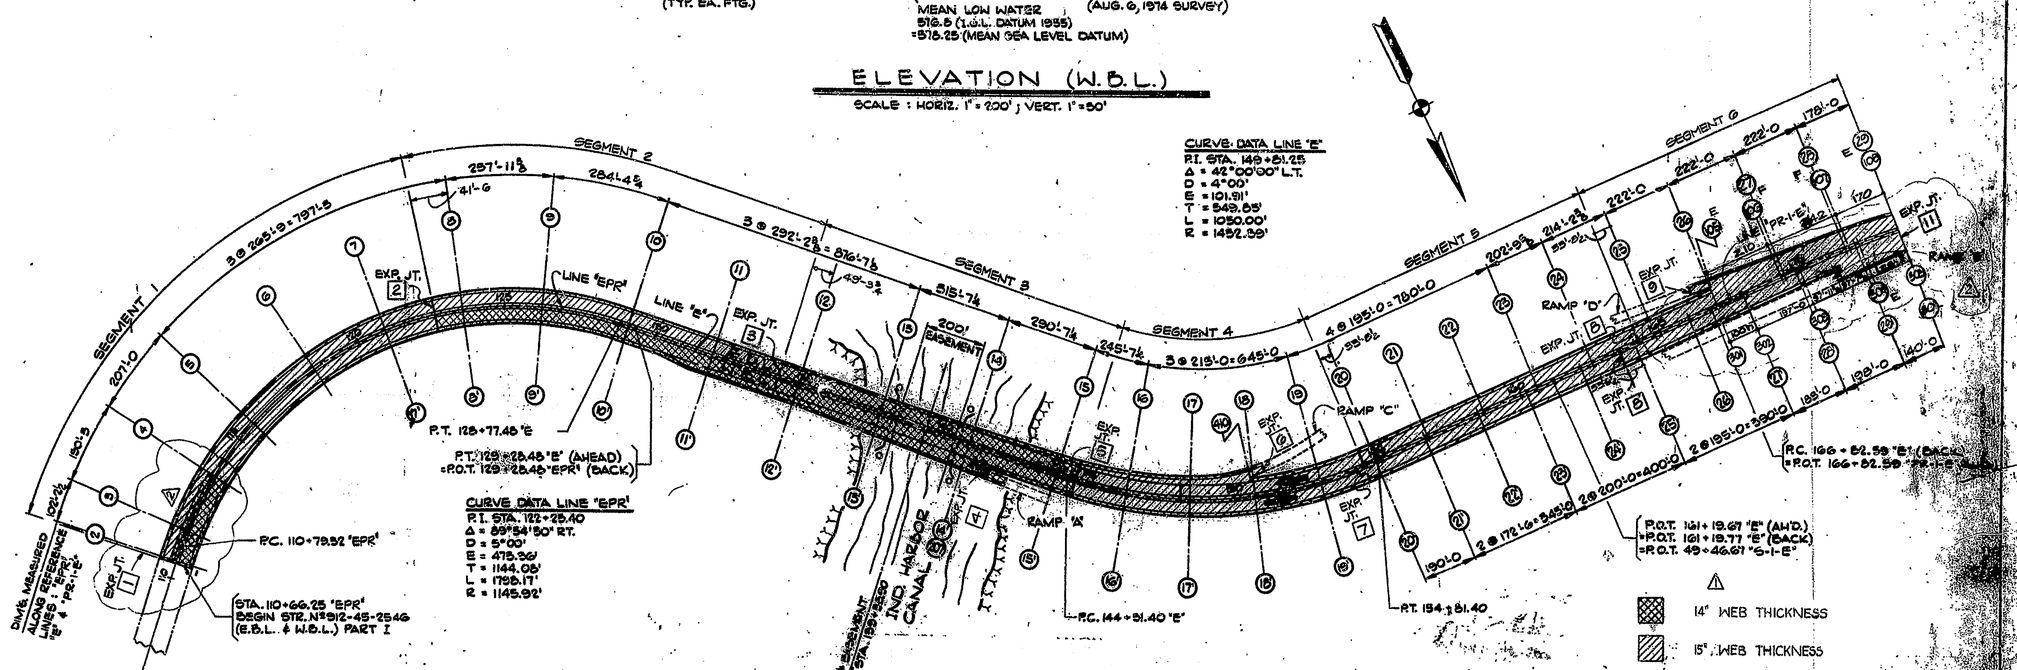

PLAN

SCALE : 1" = 200'

APPROVED FOR CONSTRUCTION

J. D. Mattis 6-7-82

J. D. MATTIS
Engineer of Bridge Plans

NO.	REVISION	DATE
2	RAMP "B"	[illegible]
1	WEB THICKNESS	OCT. 9

T. Y. LIN INTERNATIONAL
STRUCTURAL ENGINEERS

REID, QUEBE, ALLISON, WILCOX AND ASSOCIATES INC.
CONSULTING ENGINEERS

T. Y. LIN REGISTERED No. 18266 STATE OF ILLINOIS

WALSH CONSTRUCTION COMPANY
A DIVISION OF GUY F. ATKINSON CO.
DARIEN, CONNECTICUT

SHEET TITLE: GENERAL PLAN AND ELEVATION

CLINE AVENUE EXTENSION OVER INDIANA HARBOR CANAL

SHEET NO. 10