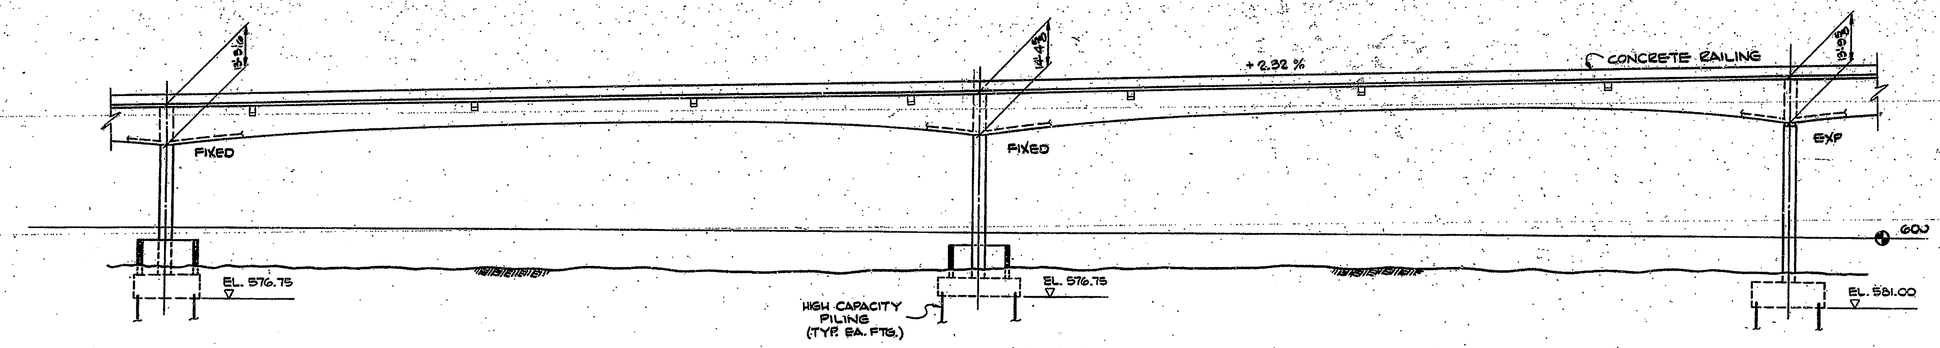

ELEVATION

1" = 20'

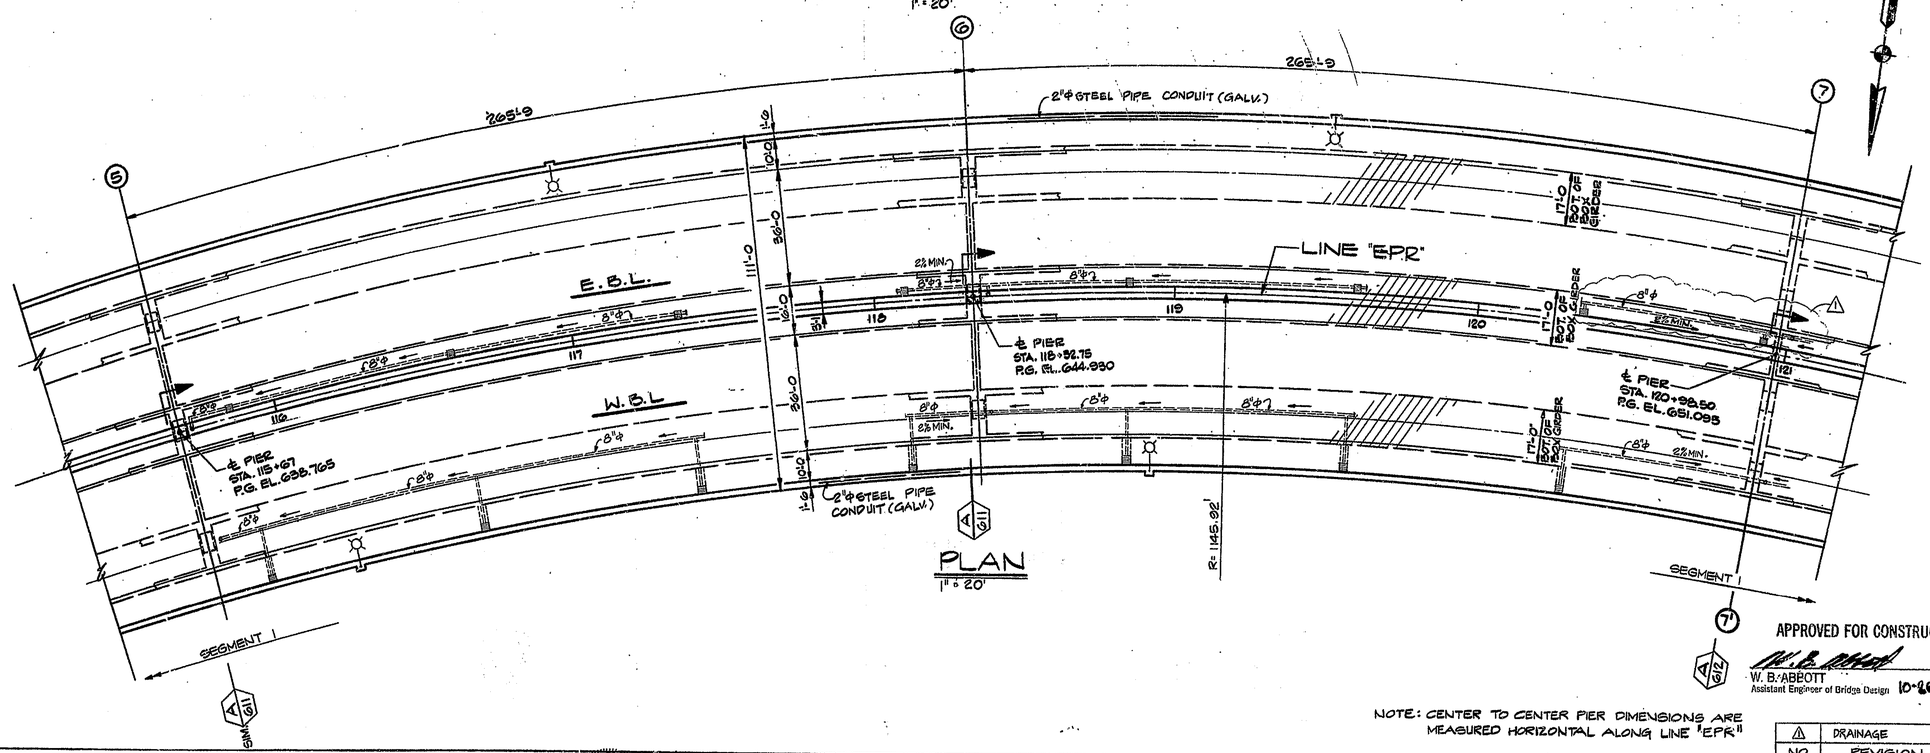

PLAN

1" = 20'

APPROVED FOR CONSTRUCTION

W. B. ABBOTT
Assistant Engineer of Bridge Design 10-26-81

NOTE: CENTER TO CENTER PIER DIMENSIONS ARE MEASURED HORIZONTAL ALONG LINE "EPR"

NO.	REVISION	DATE
1	DRAINAGE	SEPT'81

T. Y. LIN INTERNATIONAL
STRUCTURAL ENGINEERS

REID, QUEBE, ALLISON, WILCOX AND ASSOCIATES INC.
CONSULTING ENGINEERS

T. Y. LIN REGISTERED No. 18266 STATE OF INDIANA PROFESSIONAL ENGINEER

WALSH CONSTRUCTION COMPANY
A DIVISION OF GUY F. ATKINSON CO.
DARIEN, CONNECTICUT

SHEET TITLE

PARTIAL PLAN AND ELEVATION (PIER 5 TO 7)

CLINE AVENUE EXTENSION OVER INDIANA HARBOR CANAL
BRIDGE FILE: 812-45-2548 CONTRACT NO. B-11612 INDIANA STATE HIGHWAY COMMISSION

SHEET N. 103