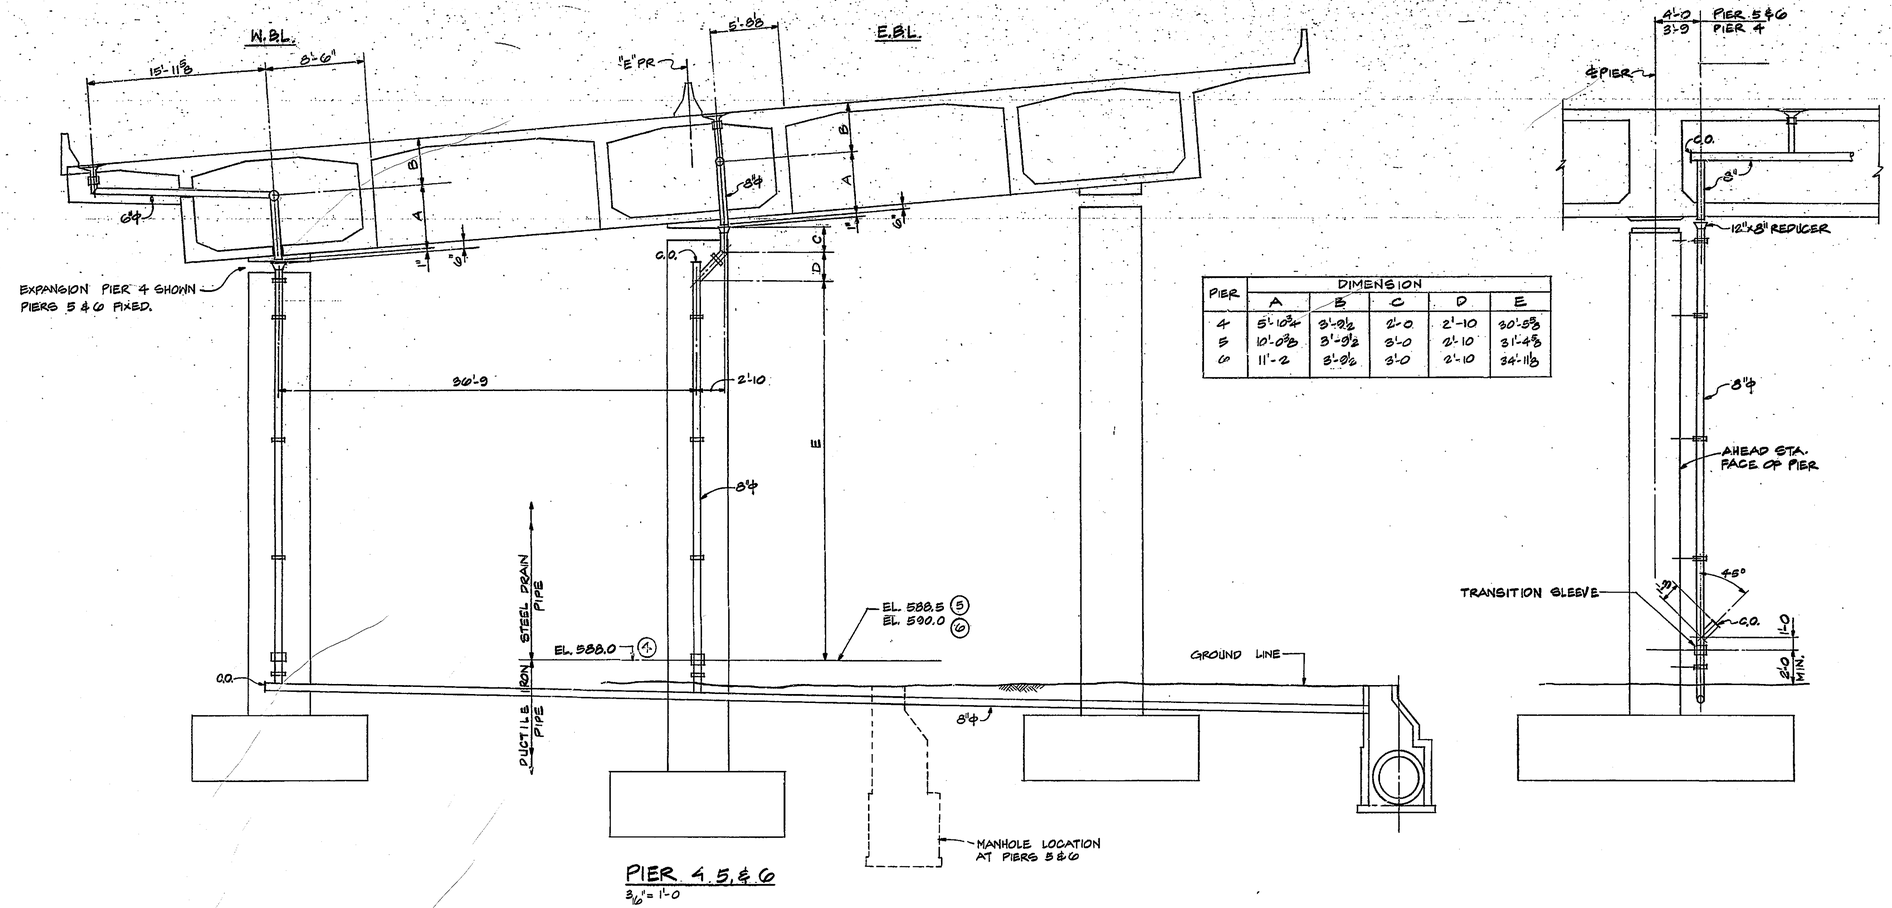

PIER 4, 5, & 6
3/16" = 1'-0

PIER	DIMENSION				
	A	B	C	D	E
4	5'-10¾	3'-0½	2'-0	2'-10	30'-5⅝
5	10'-0⅝	3'-0½	3'-0	2'-10	31'-4⅝
6	11'-2	3'-0½	3'-0	2'-10	34'-11⅝

NOTES:

1. SEE NOTES SHEET 1030

REVISION	DATE
N	

T. Y. LIN INTERNATIONAL
STRUCTURAL ENGINEERS

REID, QUEBE, ALLISON, WILCOX AND ASSOCIATES INC.
CONSULTING ENGINEERS

WALSH CONSTRUCTION COMPANY
A DIVISION OF GUY F. ATKINSON CO.
DARIEN, CONNECTICUT

SHEET TITLE
SUPERSTRUCTURE DRAINAGE – PIER 4,5 & 6

CLINE AVENUE EXTENSION OVER INDIANA HARBOR CANAL
BRIDGE FILE: 912-45-2549 CONTRACT NO. S-11612 INDIANA STATE HIGHWAY COMMISSION

SHEET N.
1031