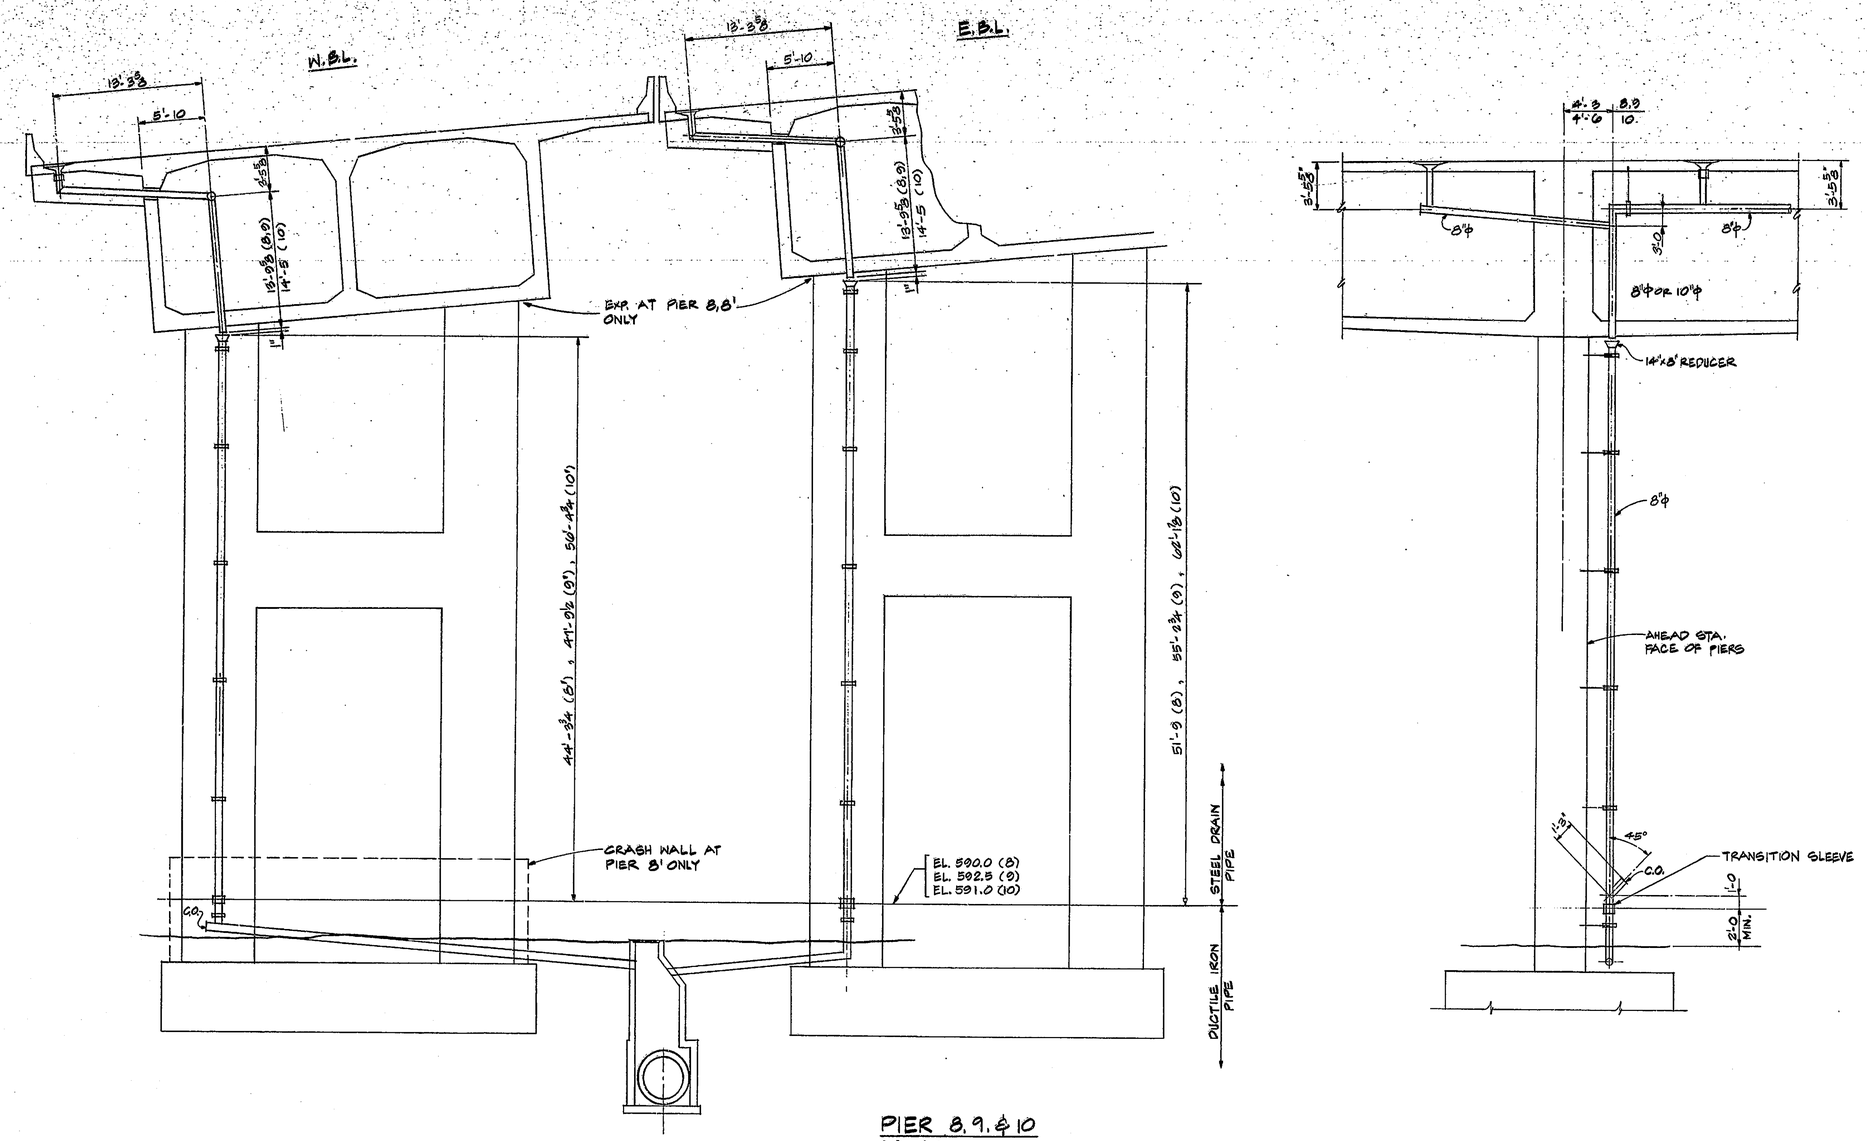

PIER 8, 9, & 10
3/16" = 1'-0

T. Y. LIN INTERNATIONAL STRUCTURAL ENGINEERS REID, QUEBE, ALLISON, WILCOX AND ASSOCIATES INC. CONSULTING ENGINEERS	WALSH CONSTRUCTION COMPANY A DIVISION OF GUY F. ATKINSON CO. DARIEN, CONNECTICUT	SHEET TITLE SUPERSTRUCTURE DRAINAGE - PIERS 8, 9, & 10 CLINE AVENUE EXTENSION OVER INDIANA HARBOR CANAL BRIDGE FILE: 912-45-2548 CONTRACT NO. 8-11612 INDIANA STATE HIGHWAY COMMISSION	SHEET N. 1033

N. | REVISION | DATE