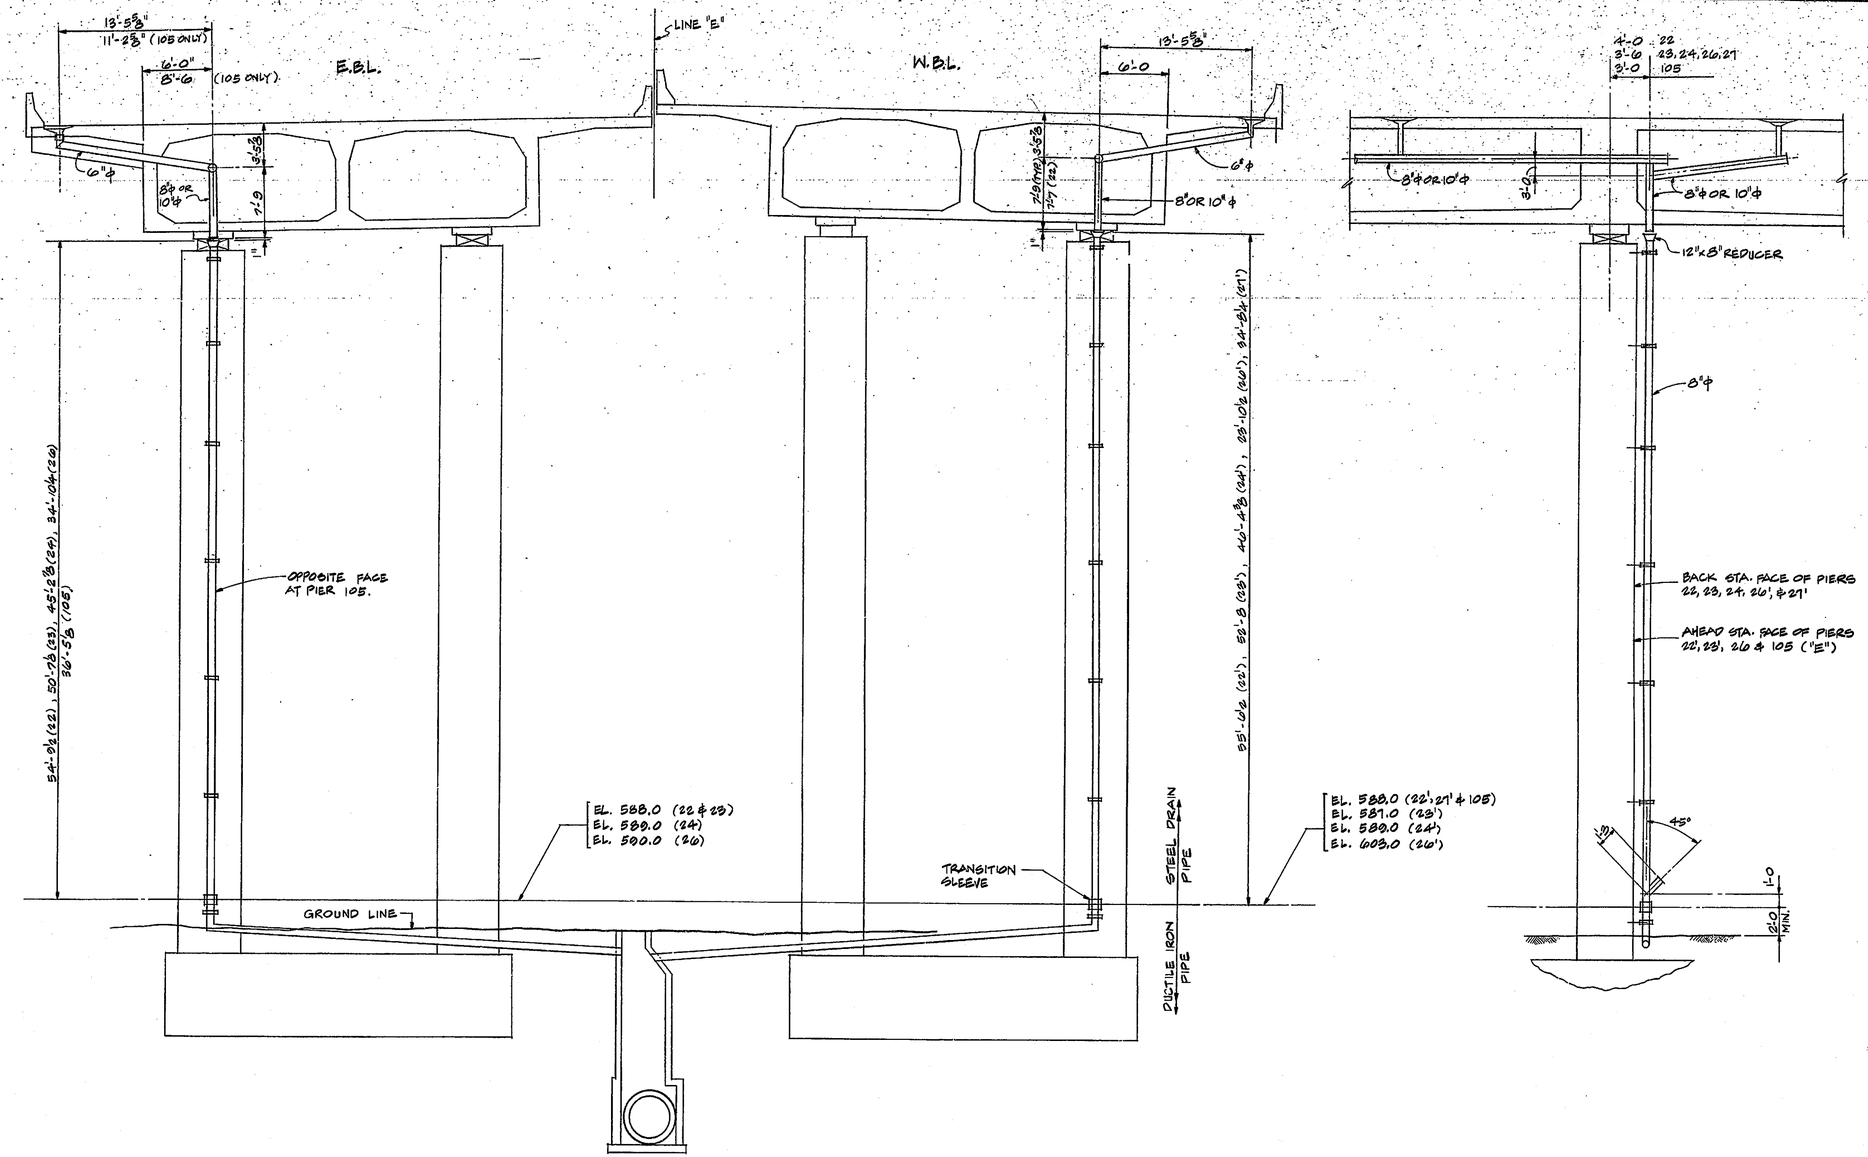

PIERS 22, 23, 24, 26, 27 & 28'

N	REVISION	DATE

T. Y. LIN INTERNATIONAL
STRUCTURAL ENGINEERS

REID, QUEBE, ALLISON, WILCOX AND ASSOCIATES INC.
CONSULTING ENGINEERS

WALSH CONSTRUCTION COMPANY
A DIVISION OF GUY F. ATKINSON CO.
DARIEN, CONNECTICUT

SHEET TITLE
SUPERSTRUCTURE DRAINAGE - PIERS 22, 23, 24, 26, 27, 28 & 105

CLINE AVENUE EXTENSION OVER INDIANA HARBOR CANAL
BRIDGE FILE. 912-45-2548 CONTRACT NO. 8-11812 INDIANA STATE HIGHWAY COMMISSION

SHEET N
1036