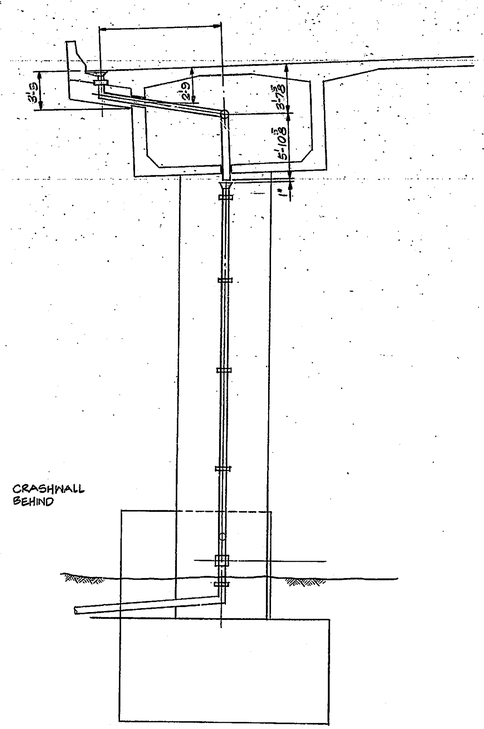

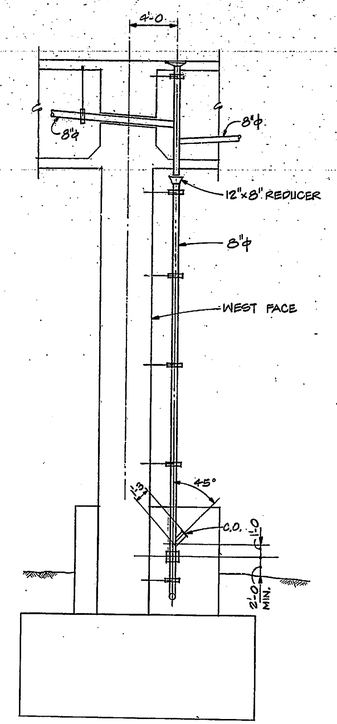

PIER 106
3/16" = 1'-0

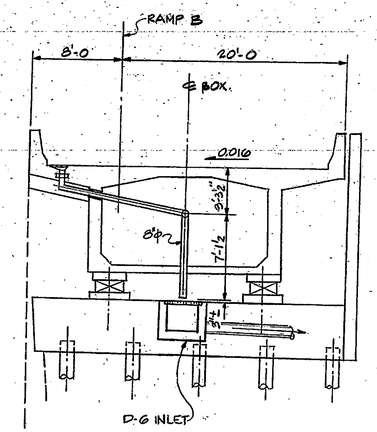

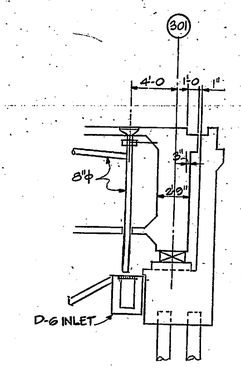

ABUTMENT 301

NOTES:
1. SEE NOTES SHEET 1030

DATE	REVISION	N

T. Y. LIN INTERNATIONAL
STRUCTURAL ENGINEERS

REID, QUEBE, ALLISON, WILCOX AND ASSOCIATES INC.
CONSULTING ENGINEERS

WALSH CONSTRUCTION COMPANY
A DIVISION OF GUY F ATKINSON CO
DARIEN, CONNECTICUT

SHEET TITLE
SUPERSTRUCTURE DRAINAGE - PIERS 106 & ABUTMENT 301

CLINE AVENUE EXTENSION OVER INDIANA HARBOR CANAL
BRIDGE FILE. 912-45-2546 CONTRACT NO. B-11612
INDIANA STATE HIGHWAY COMMISSION

SHEET N.
1037