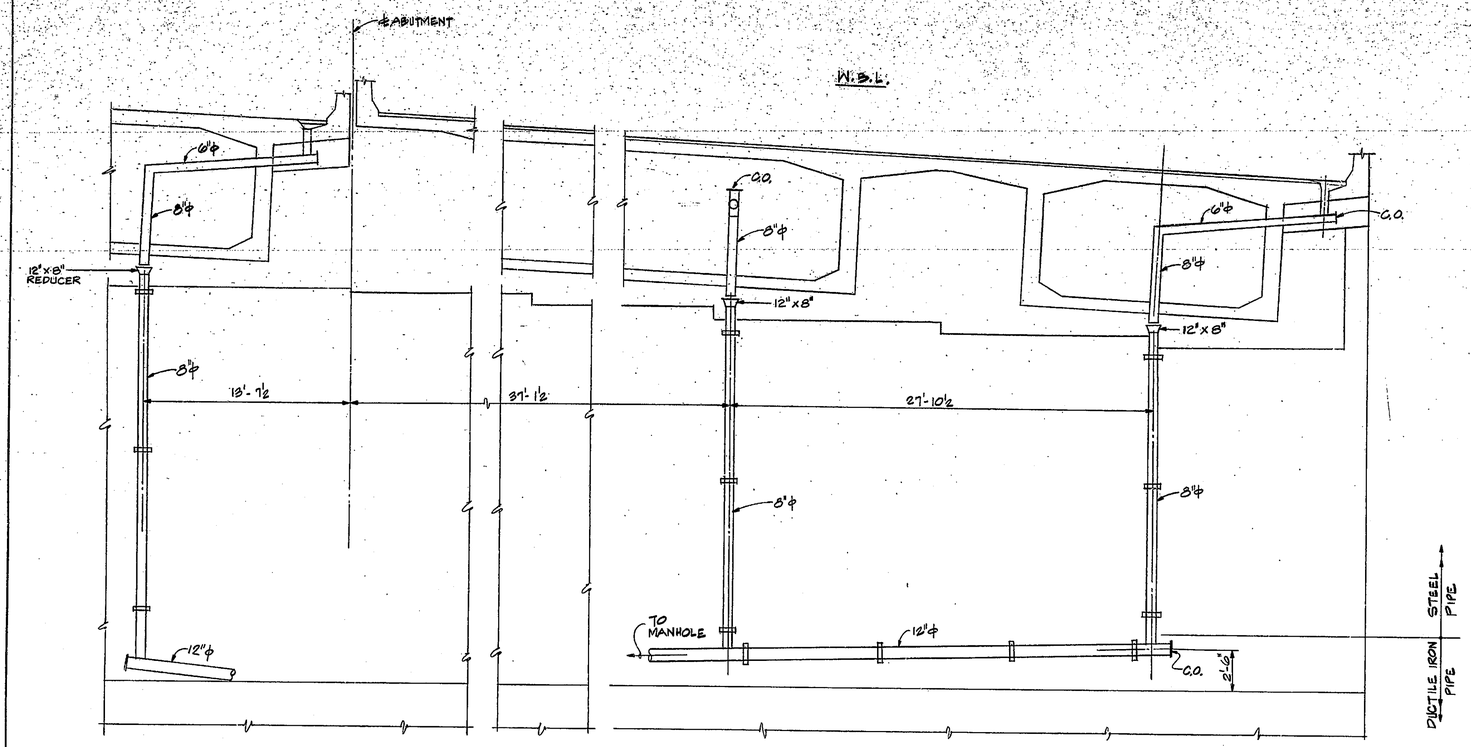

ELEVATION @ ABUTMENT
¼"=1'-0"

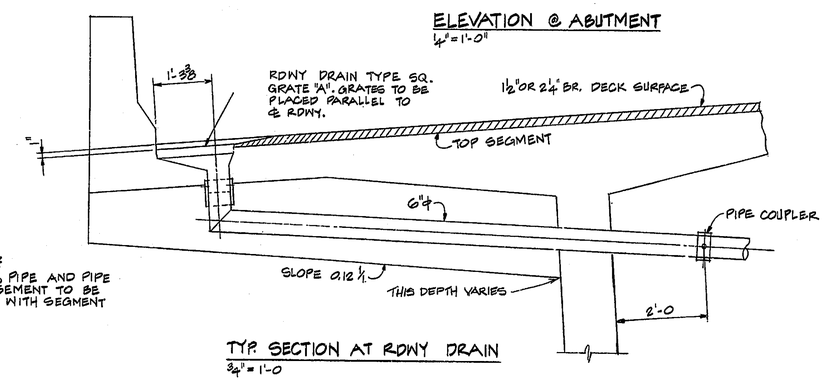

NOTE:
INLET, PIPE AND PIPE ENCASEMENT TO BE CAST WITH SEGMENT

TYP. SECTION AT RDWY DRAIN
¾"=1'-0

NOTES:
1. SEE NOTE SHEET 1030
2. SEE C/1050 & G/1050 FOR DRAIN REINFORCING.

REVISION	DATE
2	

T. Y. LIN INTERNATIONAL
STRUCTURAL ENGINEERS

REID, QUEBE, ALLISON, WILCOX AND ASSOCIATES INC.
CONSULTING ENGINEERS

WALSH CONSTRUCTION COMPANY
A DIVISION OF GUY F. ATKINSON CO.
DARIEN, CONNECTICUT

SHEET TITLE
SUPERSTRUCTURE DRAINAGE - ABUTMENT 29, 30', & 305

CLINE AVENUE EXTENSION OVER INDIANA HARBOR CANAL
BRIDGE FILE 912-45-2546 CONTRACT NO. 8-11612 INDIANA STATE HIGHWAY COMMISSION

SHEET N.
1038