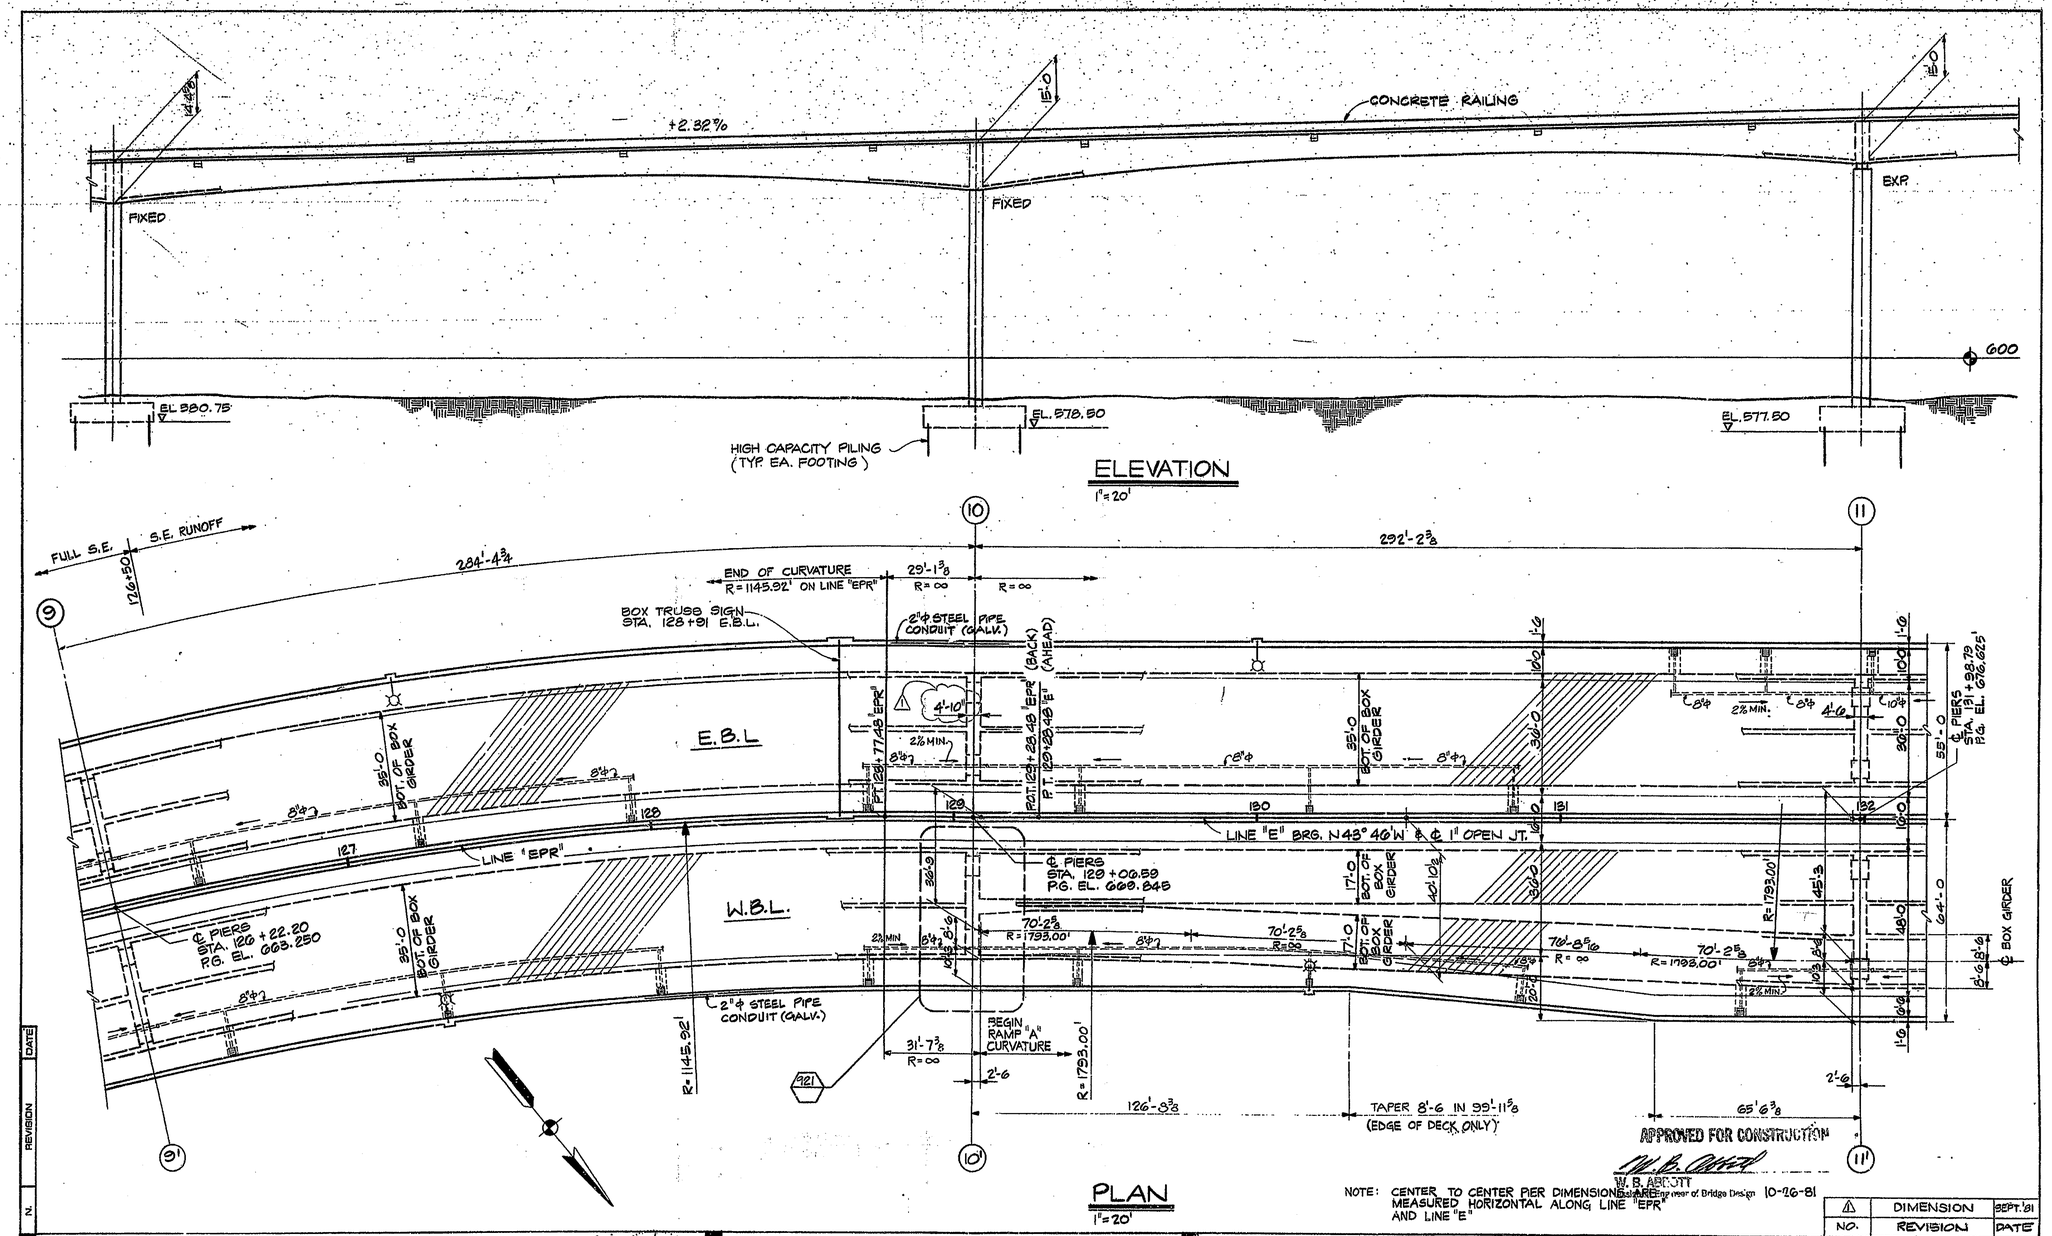

APPROVED FOR CONSTRUCTION
W. B. ABBOTT
Supervisor of Bridge Design 10-26-81

NOTE: CENTER TO CENTER PIER DIMENSIONS ARE MEASURED HORIZONTAL ALONG LINE "EPR" AND LINE "E"

NO.	REVISION	DATE
1	DIMENSION	SEPT. '81

T. Y. LIN INTERNATIONAL
STRUCTURAL ENGINEERS

REID, QUEBE, ALLISON, WILCOX AND ASSOCIATES INC.
CONSULTING ENGINEERS

WALSH CONSTRUCTION COMPANY
A DIVISION OF GUY F. ATKINSON CO.
DARIEN, CONNECTICUT

SHEET TITLE
PARTIAL PLAN AND ELEVATION (PIER 9 TO 11)

CLINE AVENUE EXTENSION OVER INDIANA HARBOR CANAL
BRIDGE FILE: 912-45-2549 CONTRACT NO. B-11612
INDIANA STATE HIGHWAY COMMISSION

SHEET N.
105