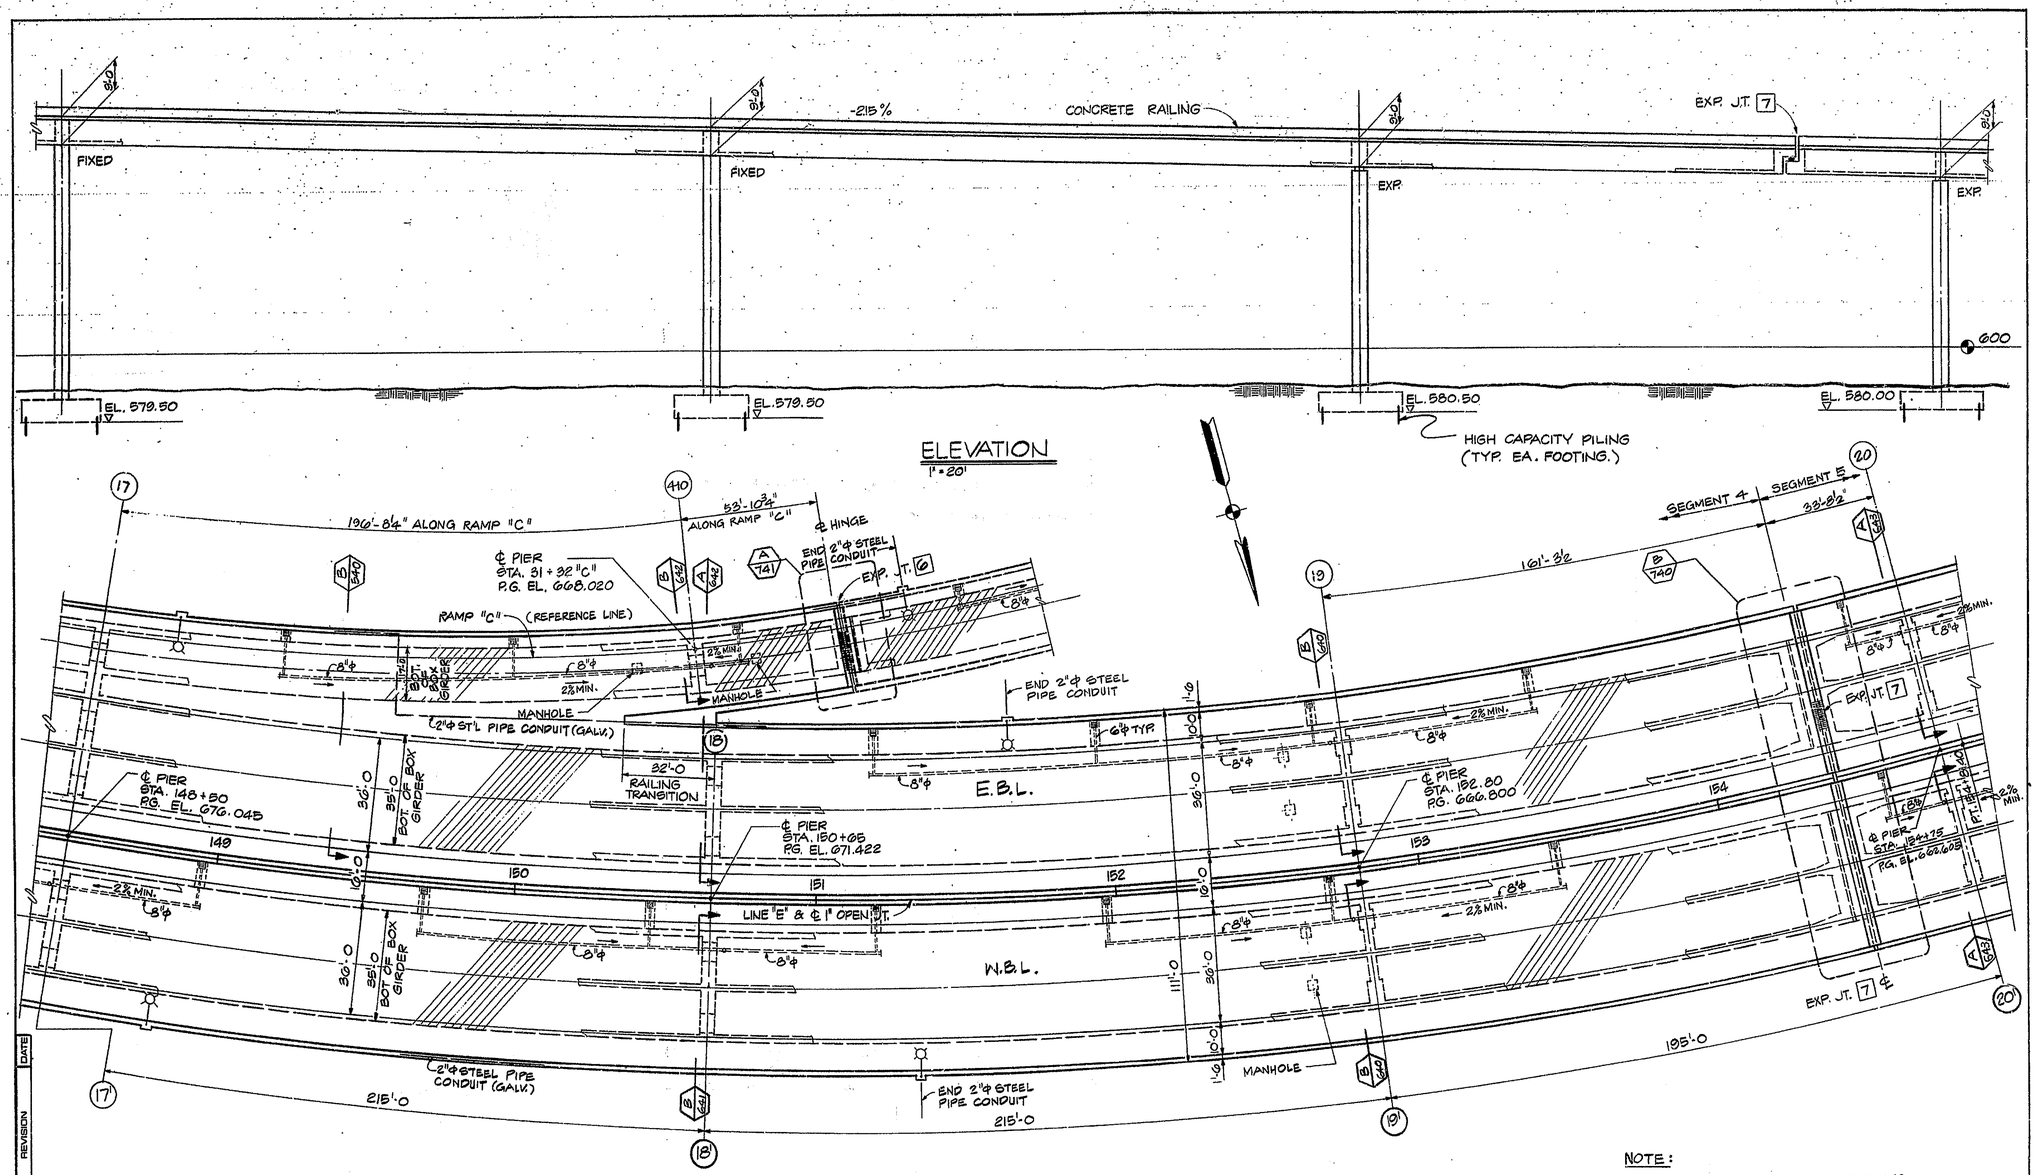

NOTE:

CENTER TO CENTER PIER DIMENSIONS ARE MEASURED HORIZONTALLY ALONG LINE "E"

T. Y. LIN INTERNATIONAL STRUCTURAL ENGINEERS REID, QUEBE, ALLISON, WILCOX AND ASSOCIATES INC. CONSULTING ENGINEERS	**WALSH CONSTRUCTION COMPANY** A DIVISION OF GUY F. ATKINSON CO. DARIEN, CONNECTICUT	SHEET TITLE **PARTIAL PLAN AND ELEVATION (PIER 17 TO 20)** CLINE AVENUE EXTENSION OVER INDIANA HARBOR CANAL BRIDGE FILE: 912-45-2548 CONTRACT NO. 8-11812 INDIANA STATE HIGHWAY COMMISSION	SHEET N. 109

N. | REVISION | DATE