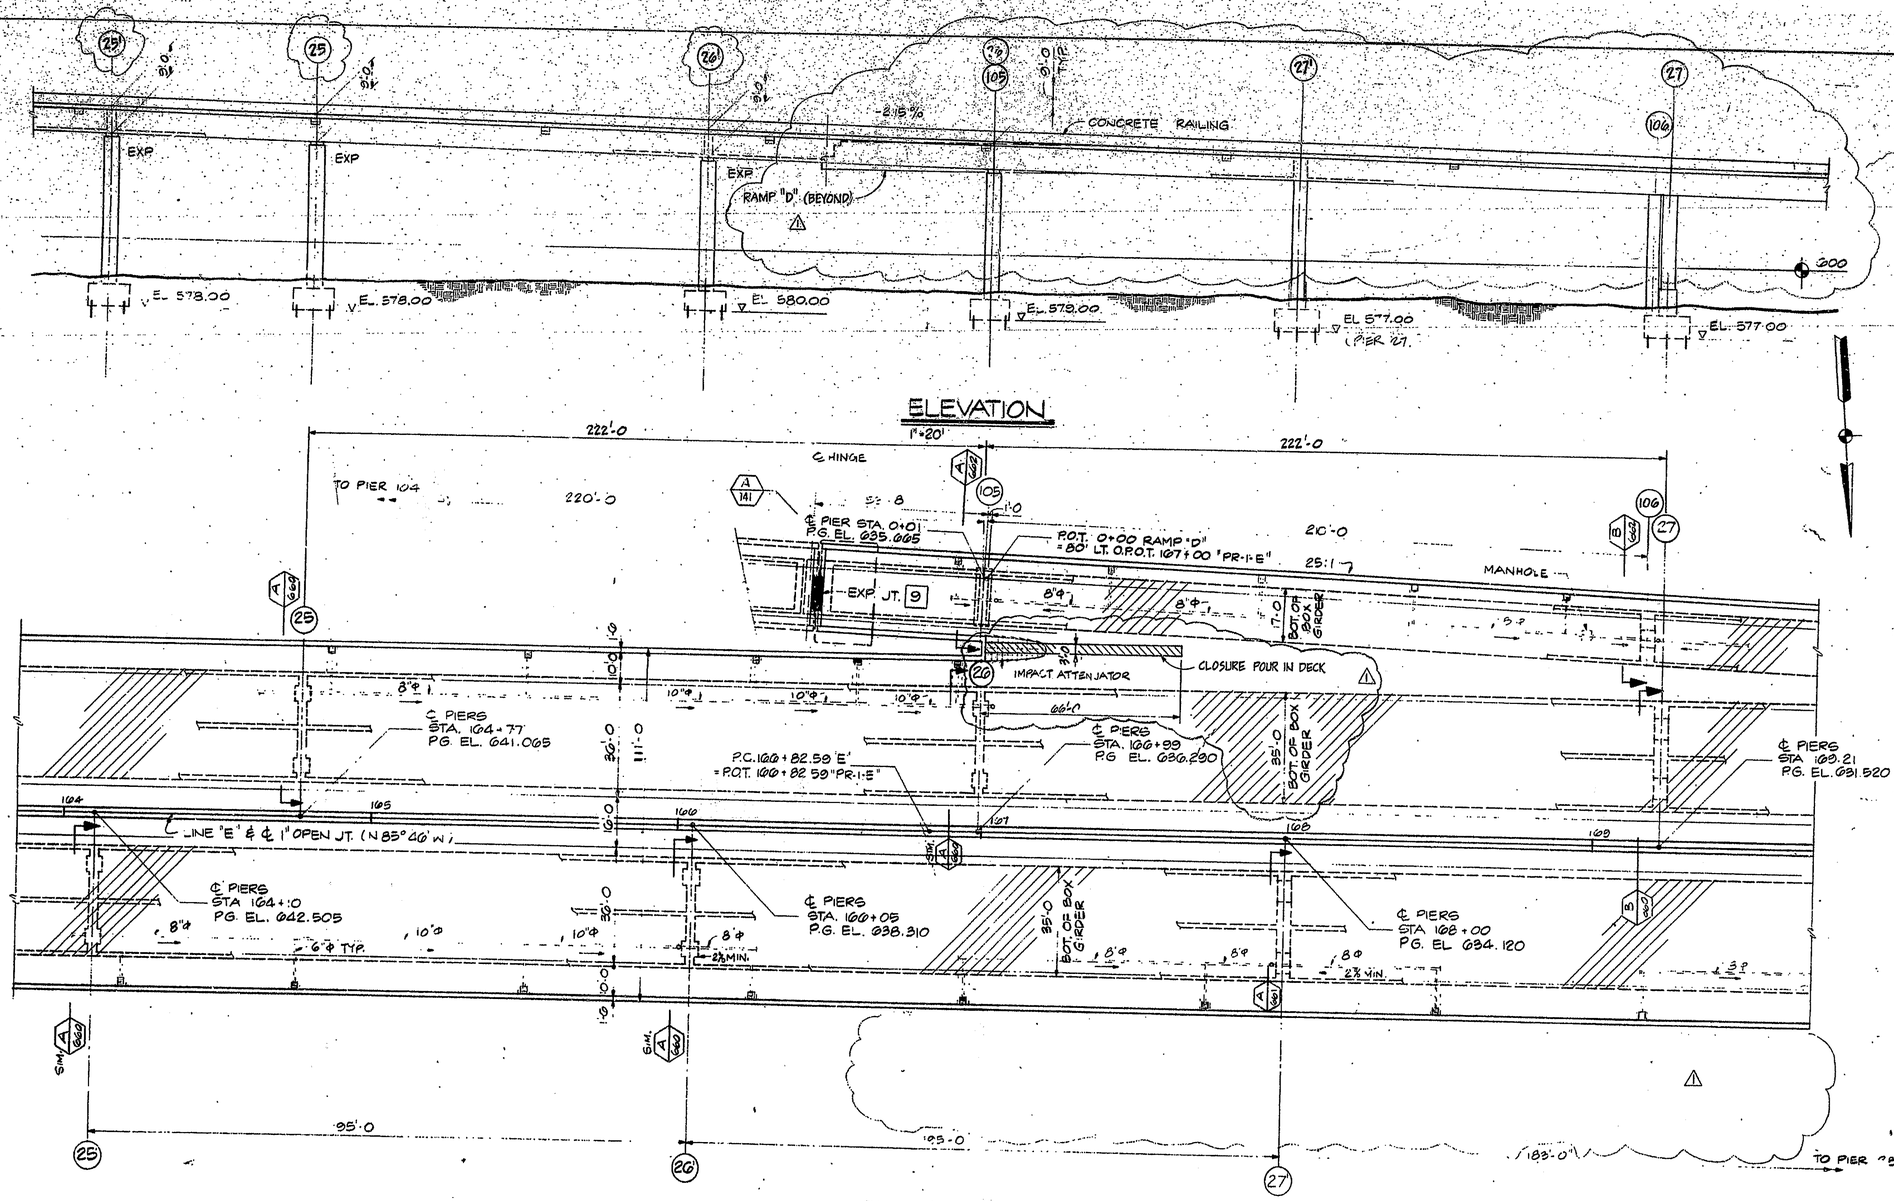


| NO. | REVISION | DATE |
|---|---|---|
| 1 | RAMP "B" & "D" | NOV '81 |

T. Y. LIN INTERNATIONAL
STRUCTURAL ENGINEERS

REID, QUEBE, ALLISON, WILCOX AND ASSOCIATES INC.
CONSULTING ENGINEERS

T.Y. Lin

**WALSH CONSTRUCTION COMPANY**
A DIVISION OF GUY F. ATKINSON CO
DARIEN CONNECTICUT

SHEET TITLE

**PARTIAL PLAN AND ELEVATION ( PIER 25 TO 27 )**

CLINE AVENUE EXTENSION OVER INDIANA HARBOR CANAL
BRIDGE FILE B12 45-2548-CONTRACT NO. B 11812
INDIANA STATE HIGHWAY COMMISSION

SHEET N.
112 A