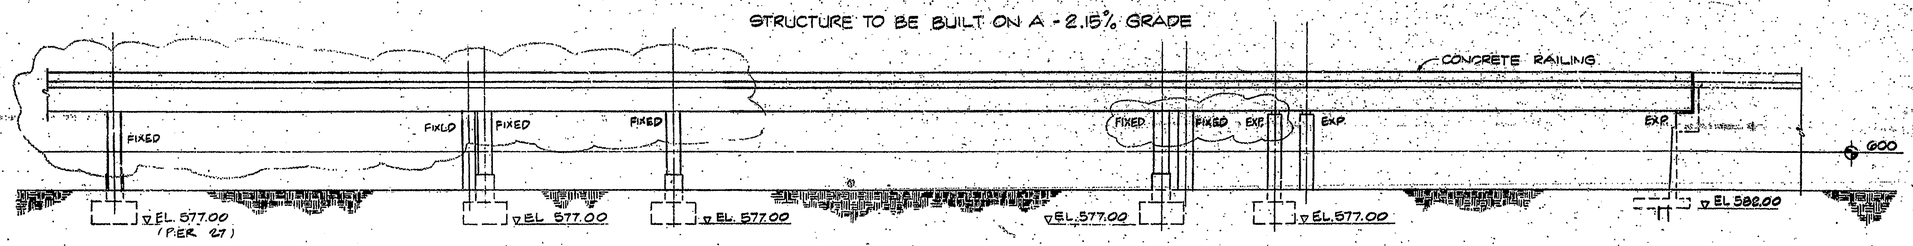

ELEVATION
1"=20'

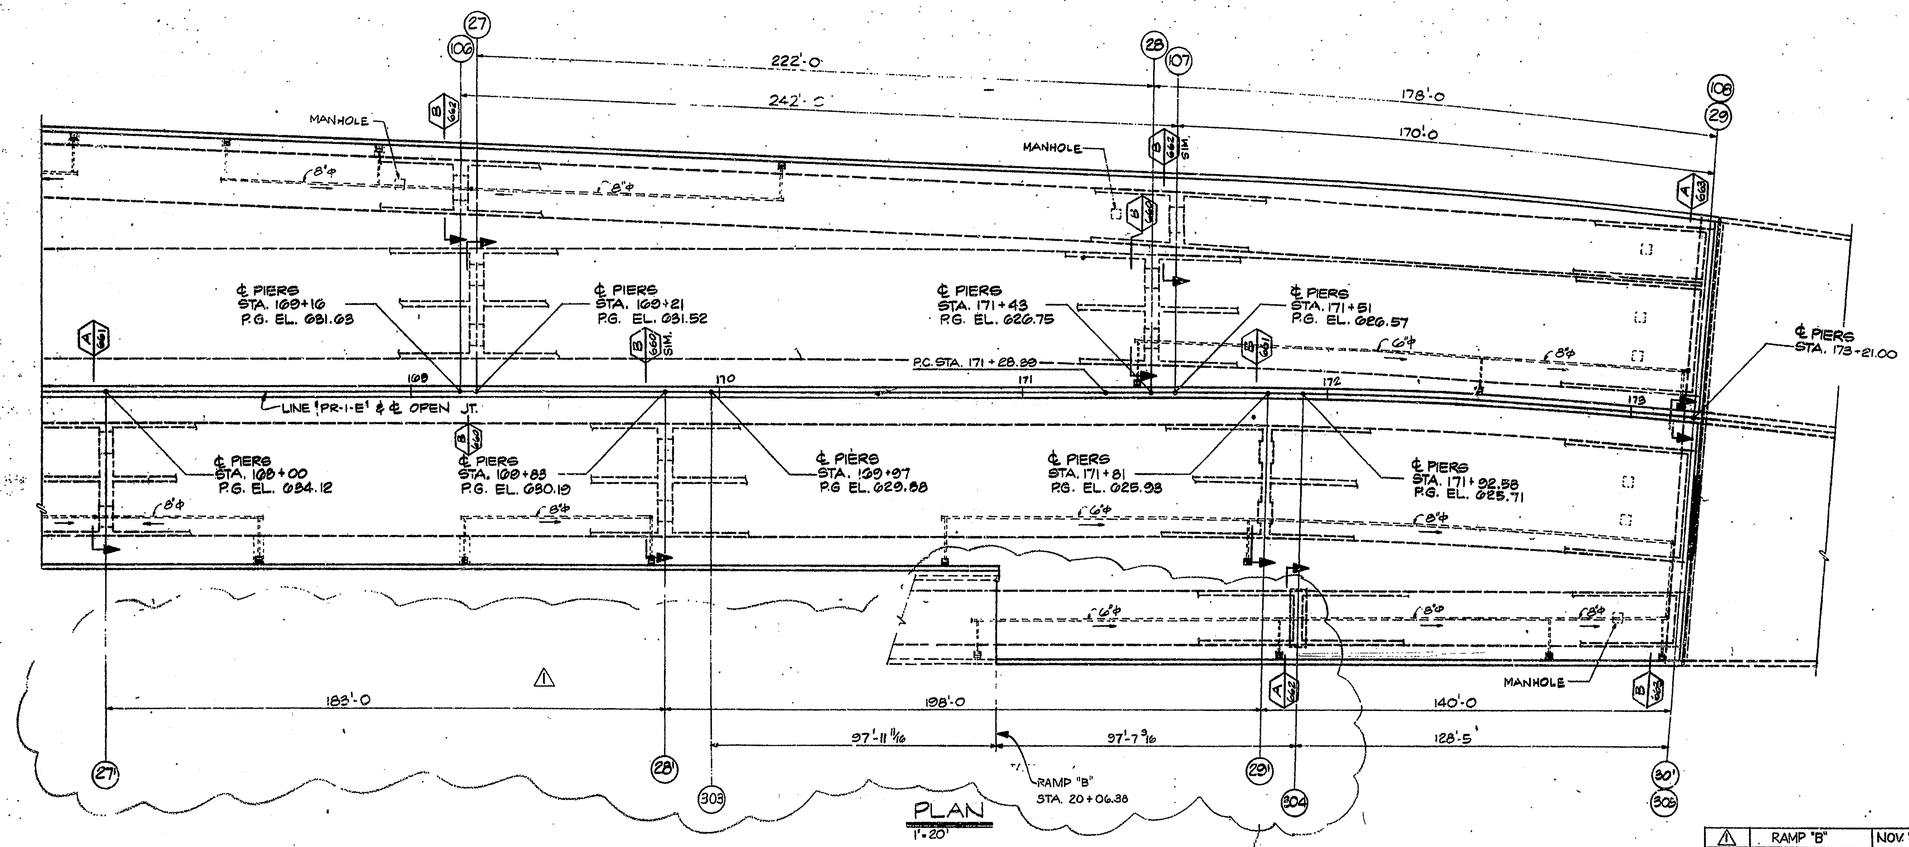

PLAN
1"=20'

NO.	REVISION	DATE
1	RAMP "B"	NOV '81

T. Y. LIN INTERNATIONAL
STRUCTURAL ENGINEERS

REID, QUEBE, ALLISON, WILCOX AND ASSOCIATES INC.
CONSULTING ENGINEERS

T.Y. Lin

WALSH CONSTRUCTION COMPANY
A DIVISION OF GUY. F ATKINSON CO
DARIEN, CONNECTICUT

SHEET TITLE
PARTIAL PLAN AND ELEVATION (PIER 27 TO 30)

CLINE AVENUE EXTENSION OVER INDIANA HARBOR CANAL
BRIDGE FILE 912-45-2546 CONTRACT NO 8-11912 INDIANA STATE HIGHWAY COMMISSION

SHEET N.
113 A