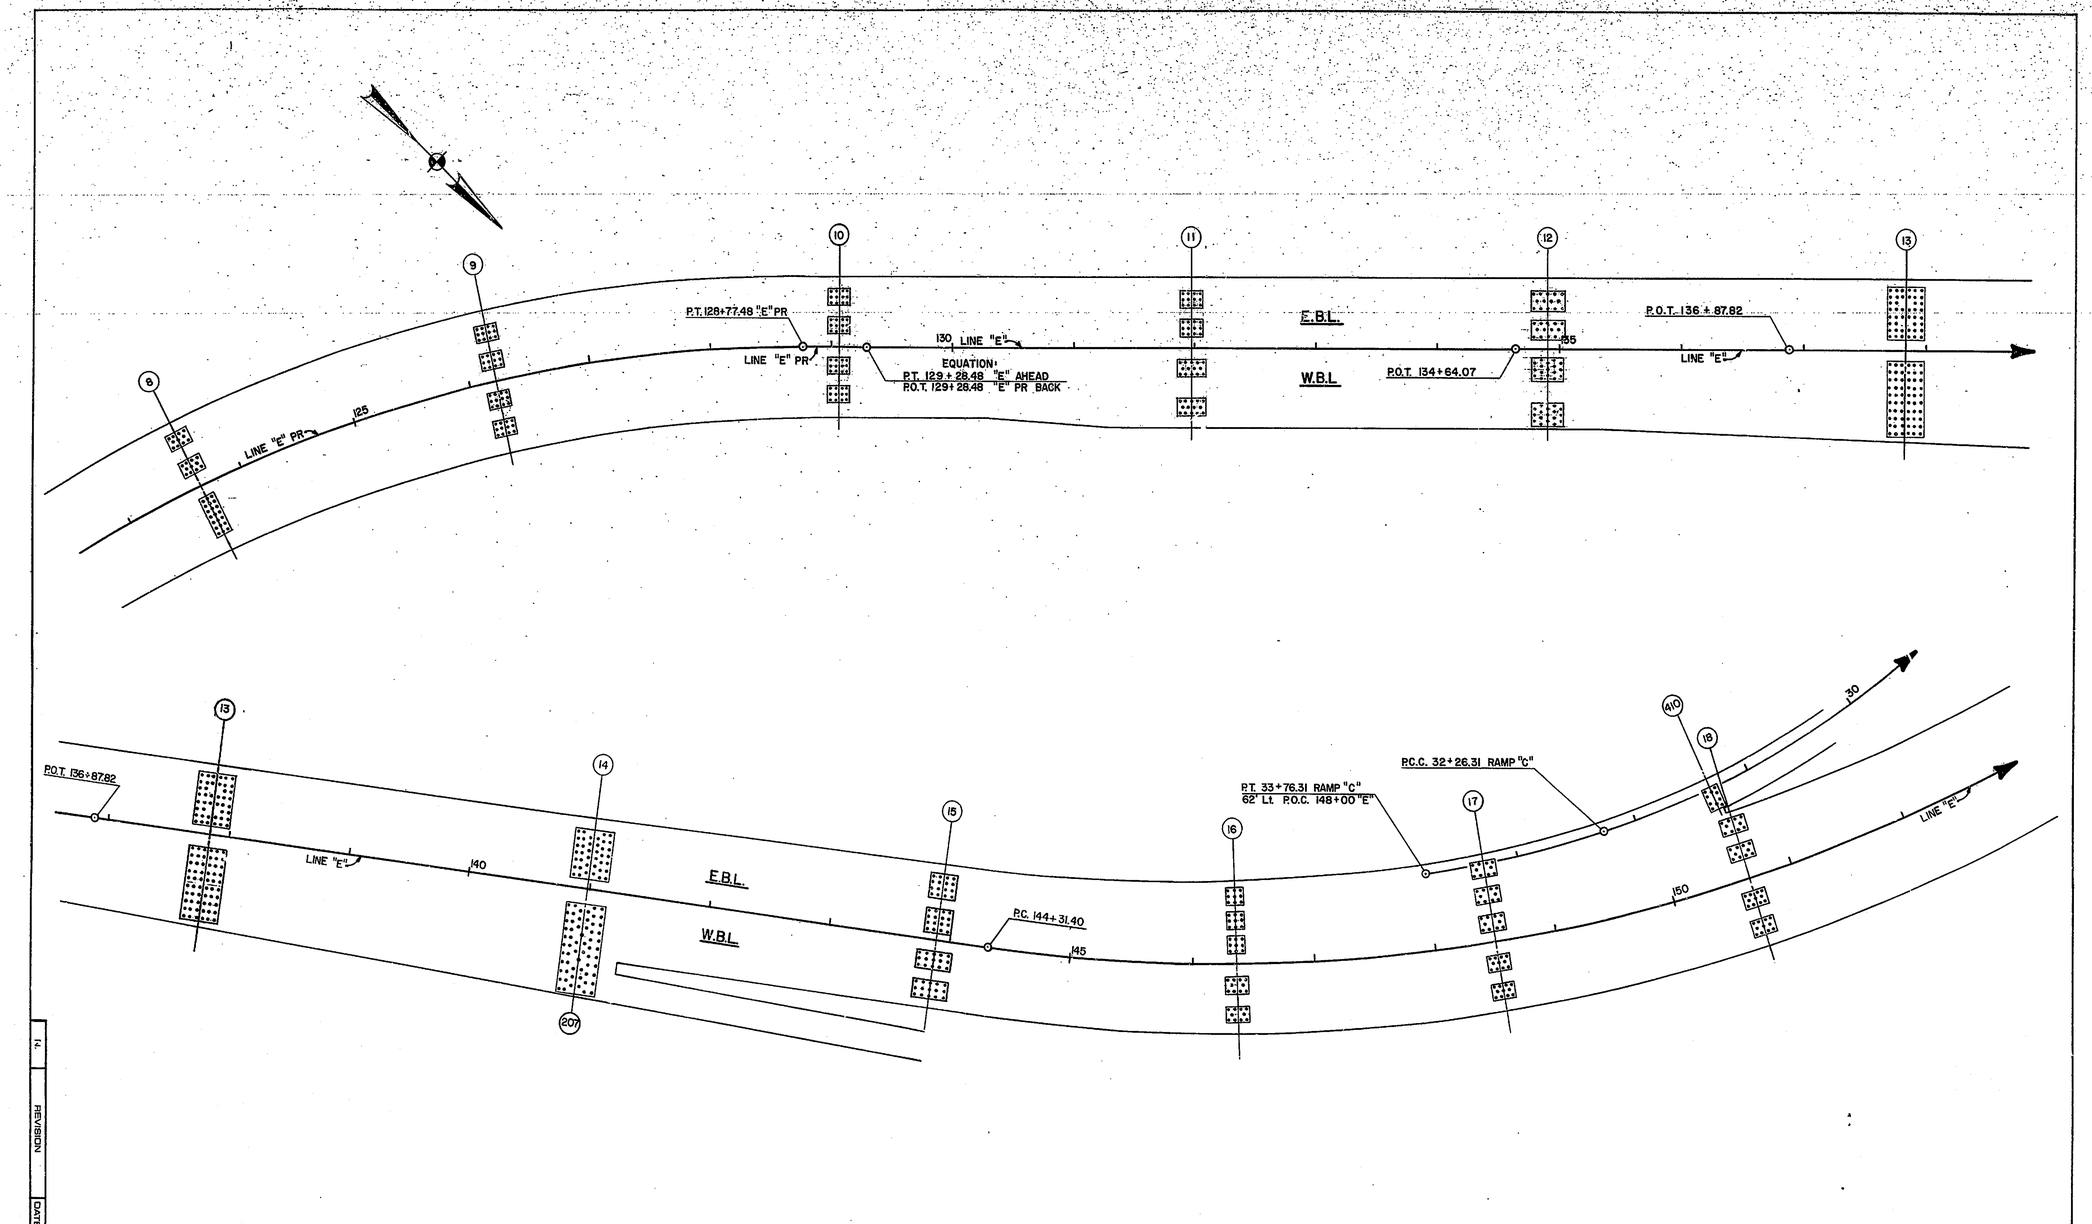

T. Y. LIN INTERNATIONAL STRUCTURAL ENGINEERS REID, QUEBE, ALLISON, WILCOX AND ASSOCIATES INC. CONSULTING ENGINEERS APRIL 24, 1980	RAMAN D. PATEL REGISTERED No. 13050 STATE OF INDIANA PROFESSIONAL ENGINEER	WALSH CONSTRUCTION COMPANY A DIVISION OF GUY F. ATKINSON CO. DARIEN, CONNECTICUT	SHEET TITLE FOUNDATION SCHEMATIC CLINE AVENUE EXTENSION OVER INDIANA HARBOR CANAL BRIDGE FILE: 812-45-2546 CONTRACT NO. B-11612 INDIANA STATE HIGHWAY COMMISSION	SHEET N. 207

REVISION	DATE
14.	