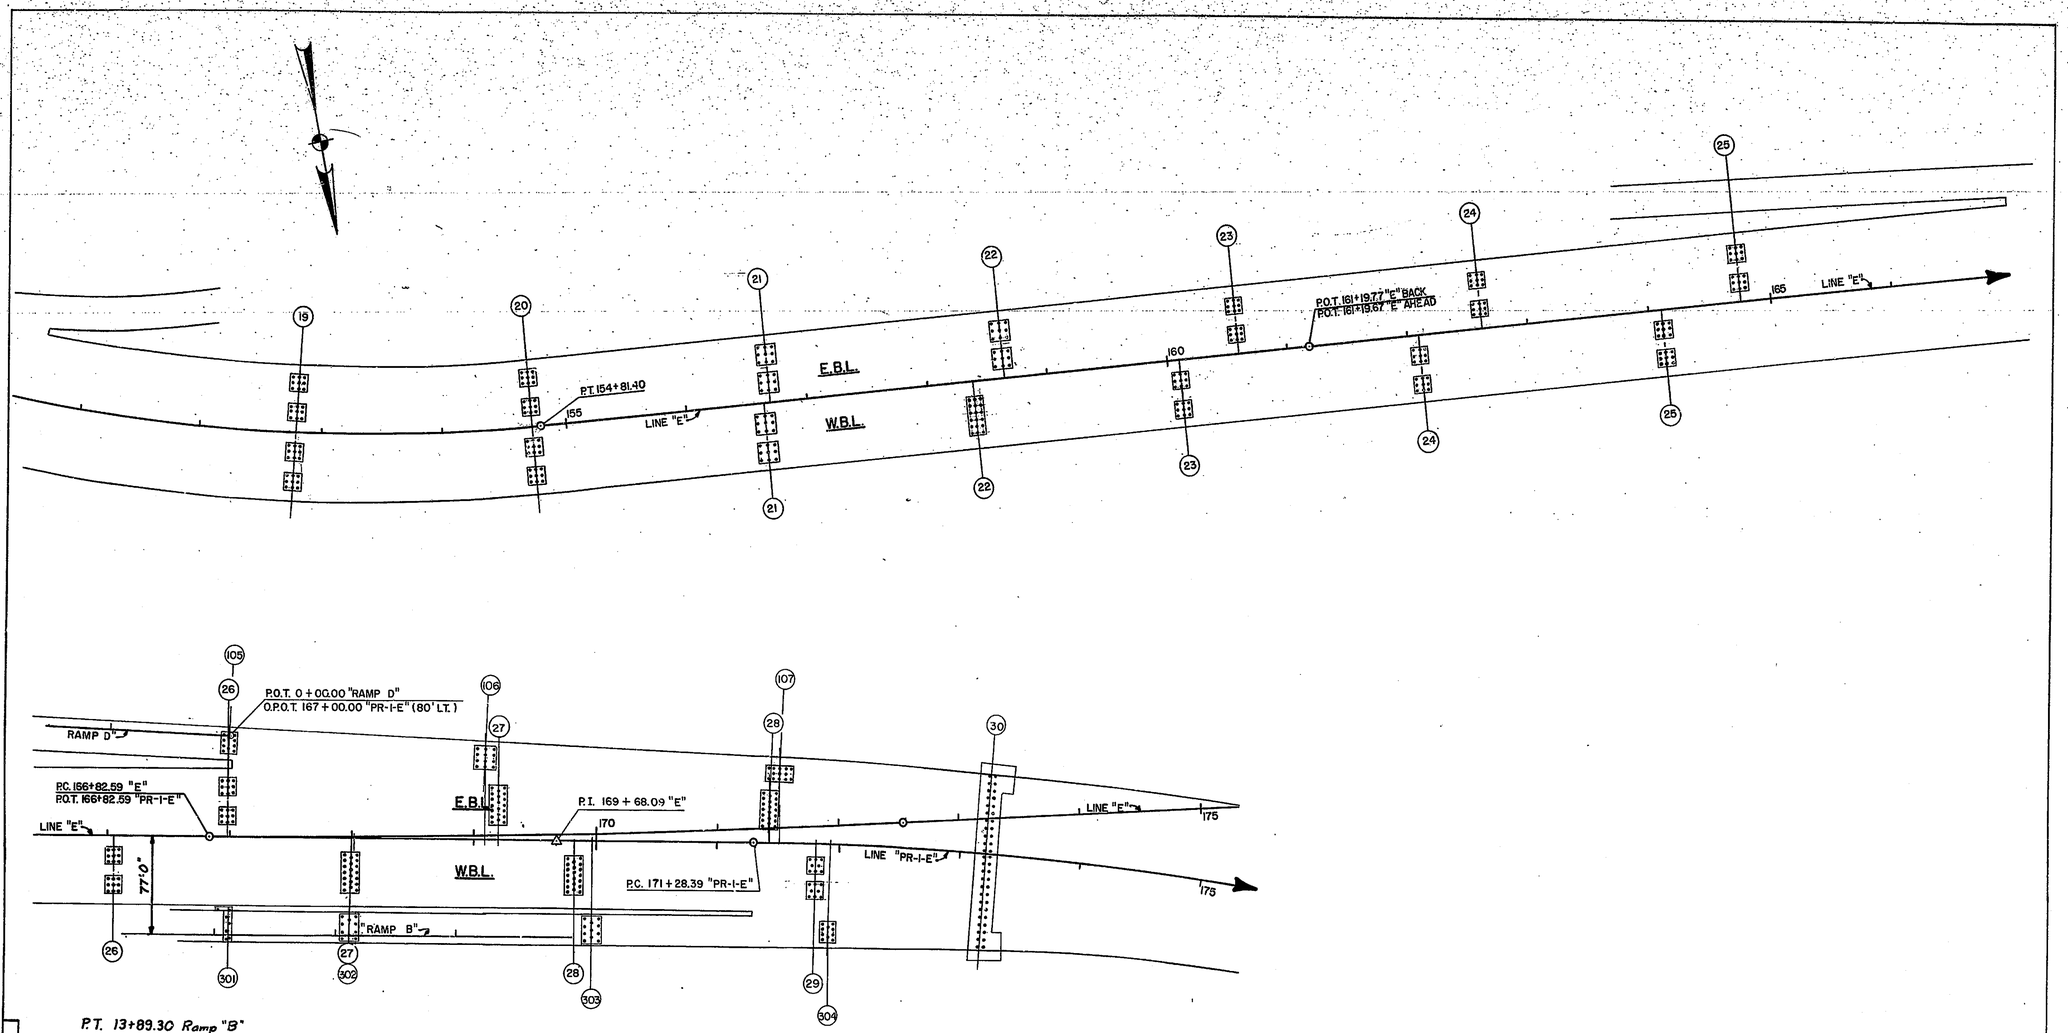

P.T. 13+89.30 Ramp "B"
= P.O.T. 169+77.87
(77' Rt.)

N. | REVISION | DATE

T. Y. LIN INTERNATIONAL
STRUCTURAL ENGINEERS

REID, QUEBE, ALLISON, WILCOX AND ASSOCIATES INC.
CONSULTING ENGINEERS

APRIL 24, 1980

NAMAN D. PAYEL
REGISTERED
No. 13050
STATE OF INDIANA
PROFESSIONAL ENGINEER

WALSH CONSTRUCTION COMPANY
A DIVISION OF GUY F. ATKINSON CO.
DARIEN, CONNECTICUT

SHEET TITLE
FOUNDATION SCHEMATIC

CLINE AVENUE EXTENSION OVER INDIANA HARBOR CANAL
BRIDGE FILE: 912-45-2546 CONTRACT NO. B-11612
INDIANA STATE HIGHWAY COMMISSION

SHEET N.
208