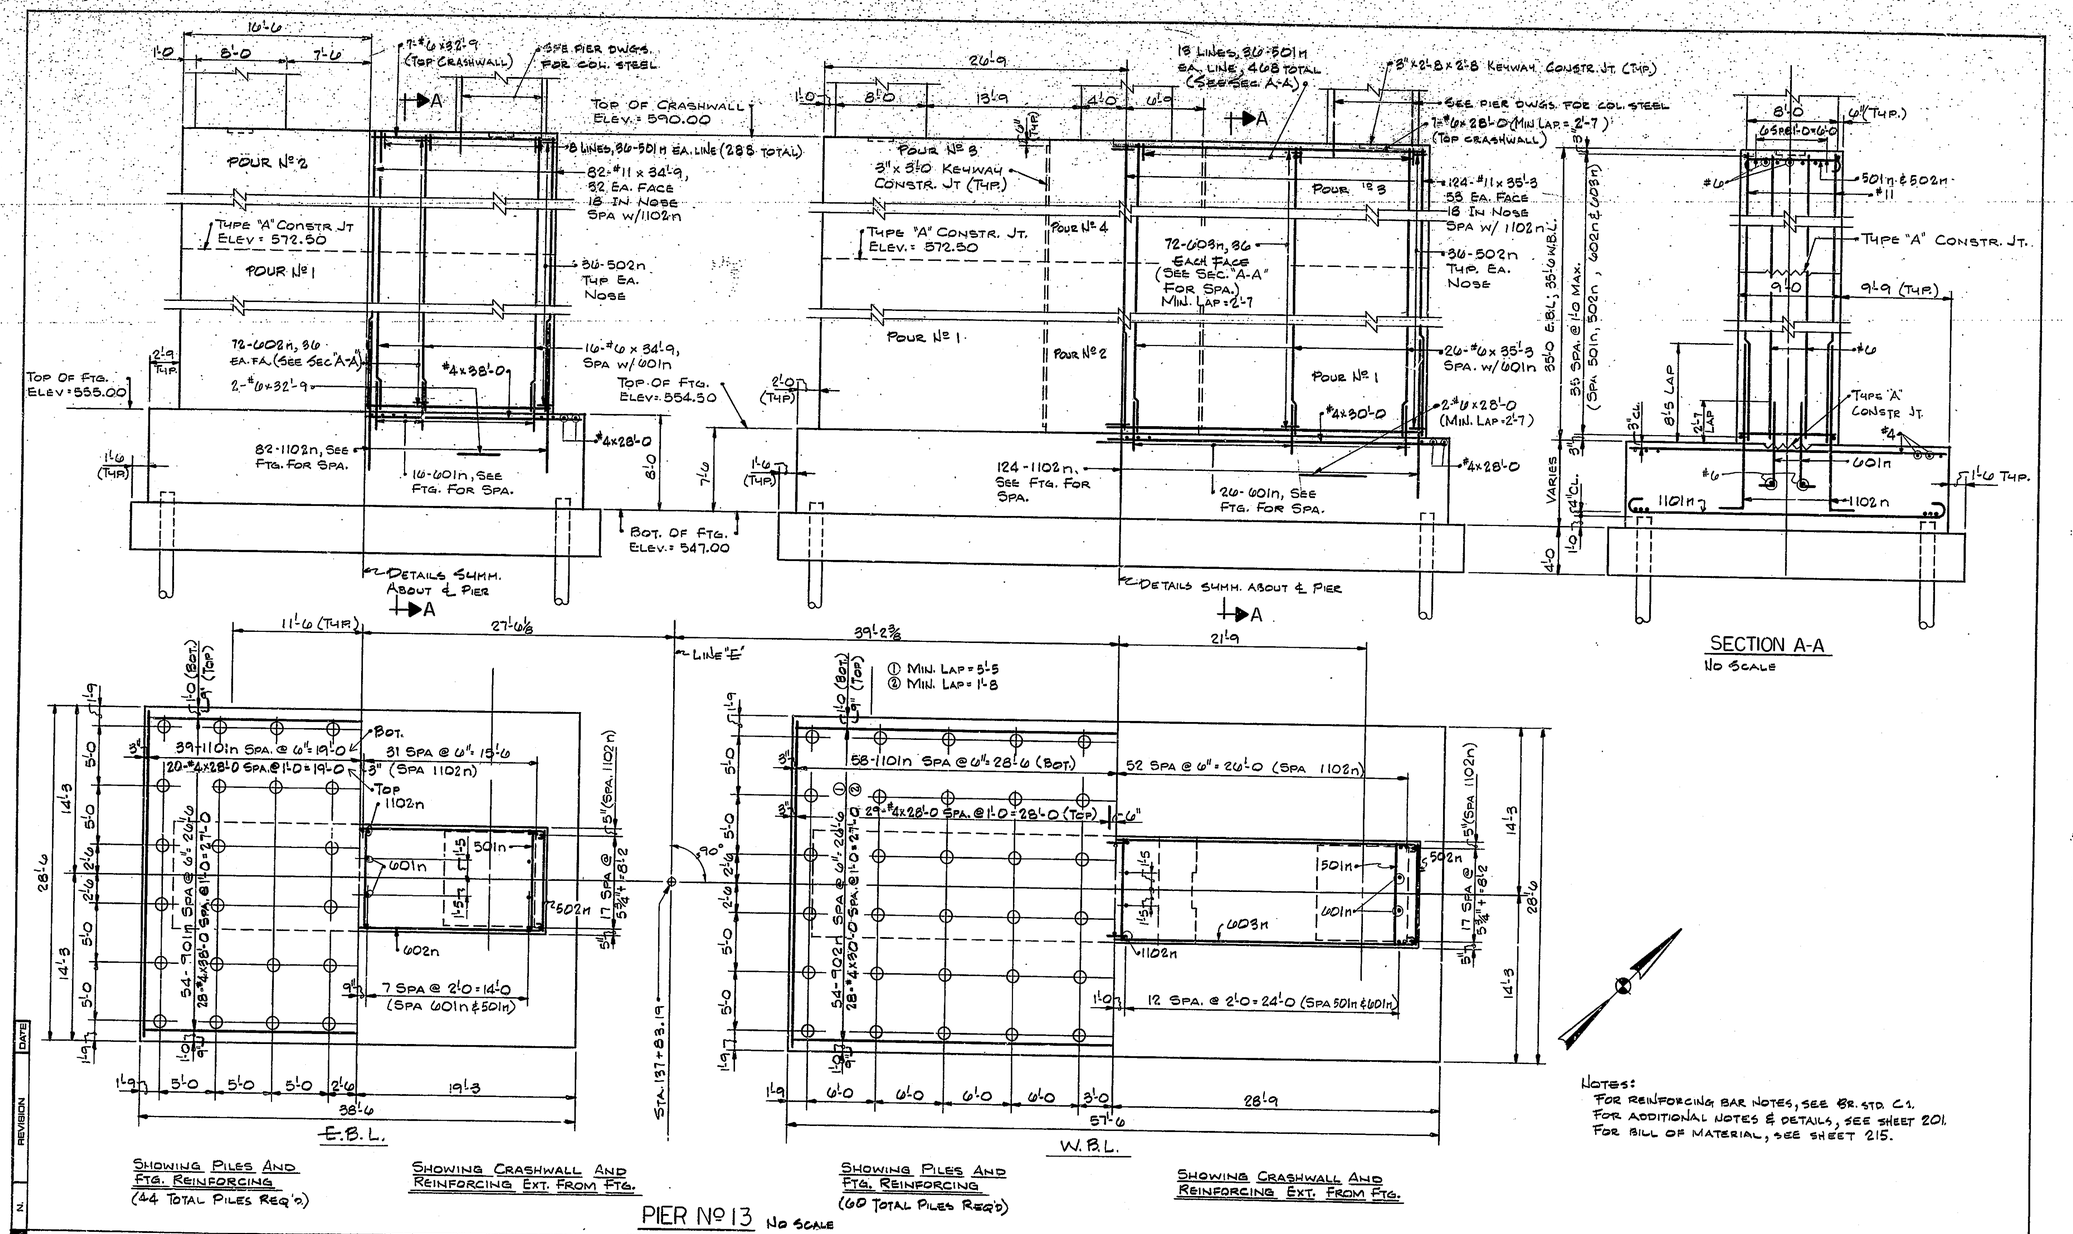

PIER Nº 13 NO SCALE

NOTES:
FOR REINFORCING BAR NOTES, SEE BR. STD. C1.
FOR ADDITIONAL NOTES & DETAILS, SEE SHEET 201.
FOR BILL OF MATERIAL, SEE SHEET 215.

T. Y. LIN INTERNATIONAL
STRUCTURAL ENGINEERS

REID, QUEBE, ALLISON, WILCOX AND ASSOCIATES INC.
CONSULTING ENGINEERS

APRIL 24, 1980

YAMAN B. PAYEL REGISTERED No. 13050 STATE OF INDIANA PROFESSIONAL ENGINEER

WALSH CONSTRUCTION COMPANY
A DIVISION OF GUY F. ATKINSON CO.
DARIEN, CONNECTICUT

SHEET TITLE
PIER Nº 13 E.B.L. & W.B.L. FOOTING DETAILS

CLINE AVENUE EXTENSION OVER INDIANA HARBOR CANAL
BRIDGE FILE: 912-45-2548 CONTRACT NO. B-11612
INDIANA STATE HIGHWAY COMMISSION

SHEET N.
213