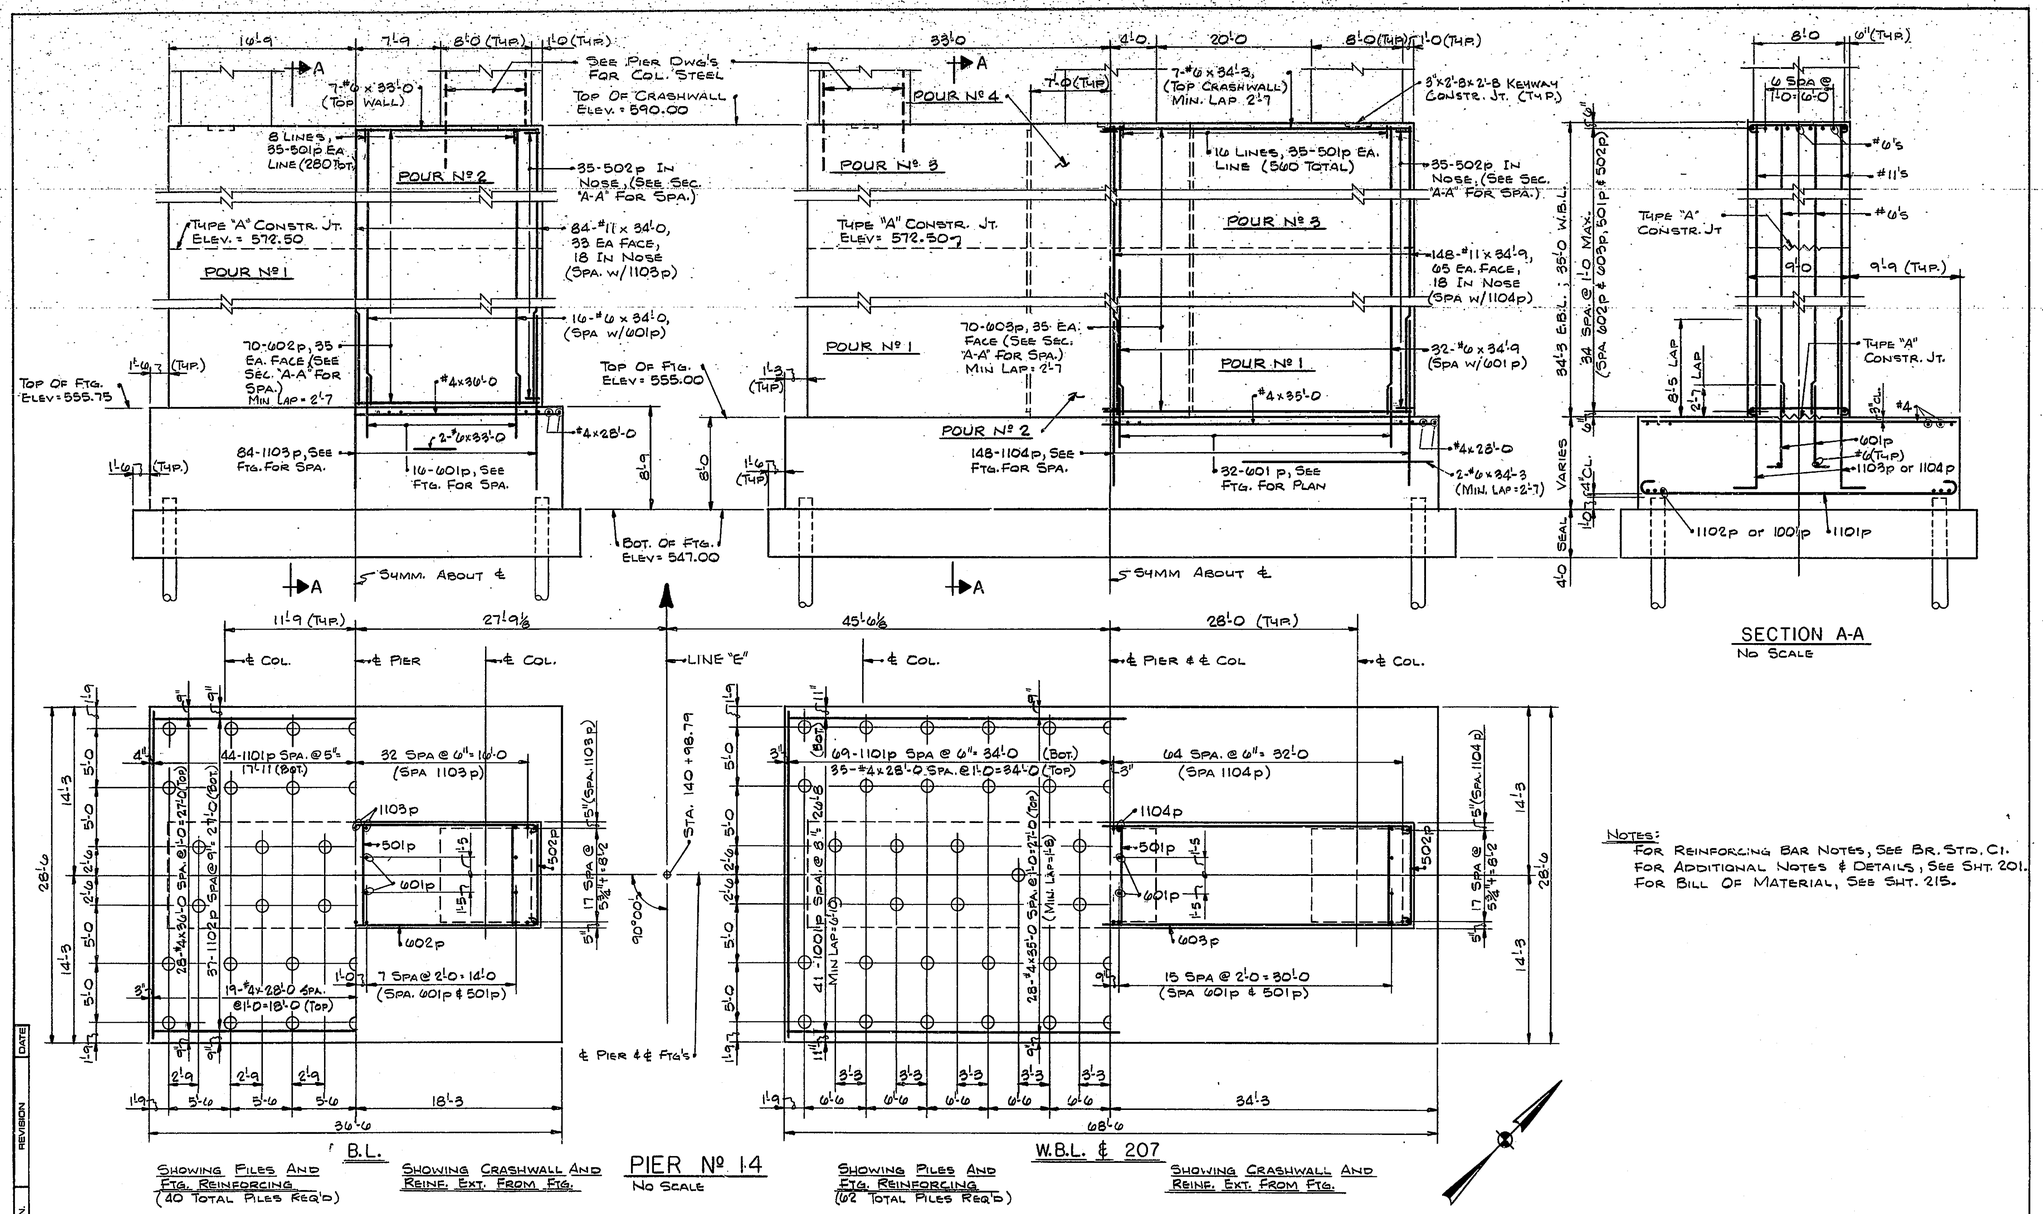

NOTES:
FOR REINFORCING BAR NOTES, SEE BR. STD. C1.
FOR ADDITIONAL NOTES & DETAILS, SEE SHT. 201.
FOR BILL OF MATERIAL, SEE SHT. 215.

N.	REVISION	DATE

T. Y. LIN INTERNATIONAL
STRUCTURAL ENGINEERS

REID, QUEBE, ALLISON, WILCOX AND ASSOCIATES INC.
CONSULTING ENGINEERS

APRIL 24, 1980

WILLIAM D. PAVIN REGISTERED No. 13050 STATE OF INDIANA PROFESSIONAL ENGINEER

WALSH CONSTRUCTION COMPANY
A DIVISION OF GUY F. ATKINSON CO.
DARIEN, CONNECTICUT

SHEET TITLE
PIER Nº14 E.B.L. & W.B.L. & PIER Nº207 FOOTING DETAILS

CLINE AVENUE EXTENSION OVER INDIANA HARBOR CANAL
BRIDGE FILE: 912-45-2546 CONTRACT NO. B-11612
INDIANA STATE HIGHWAY COMMISSION

SHEET N.
214