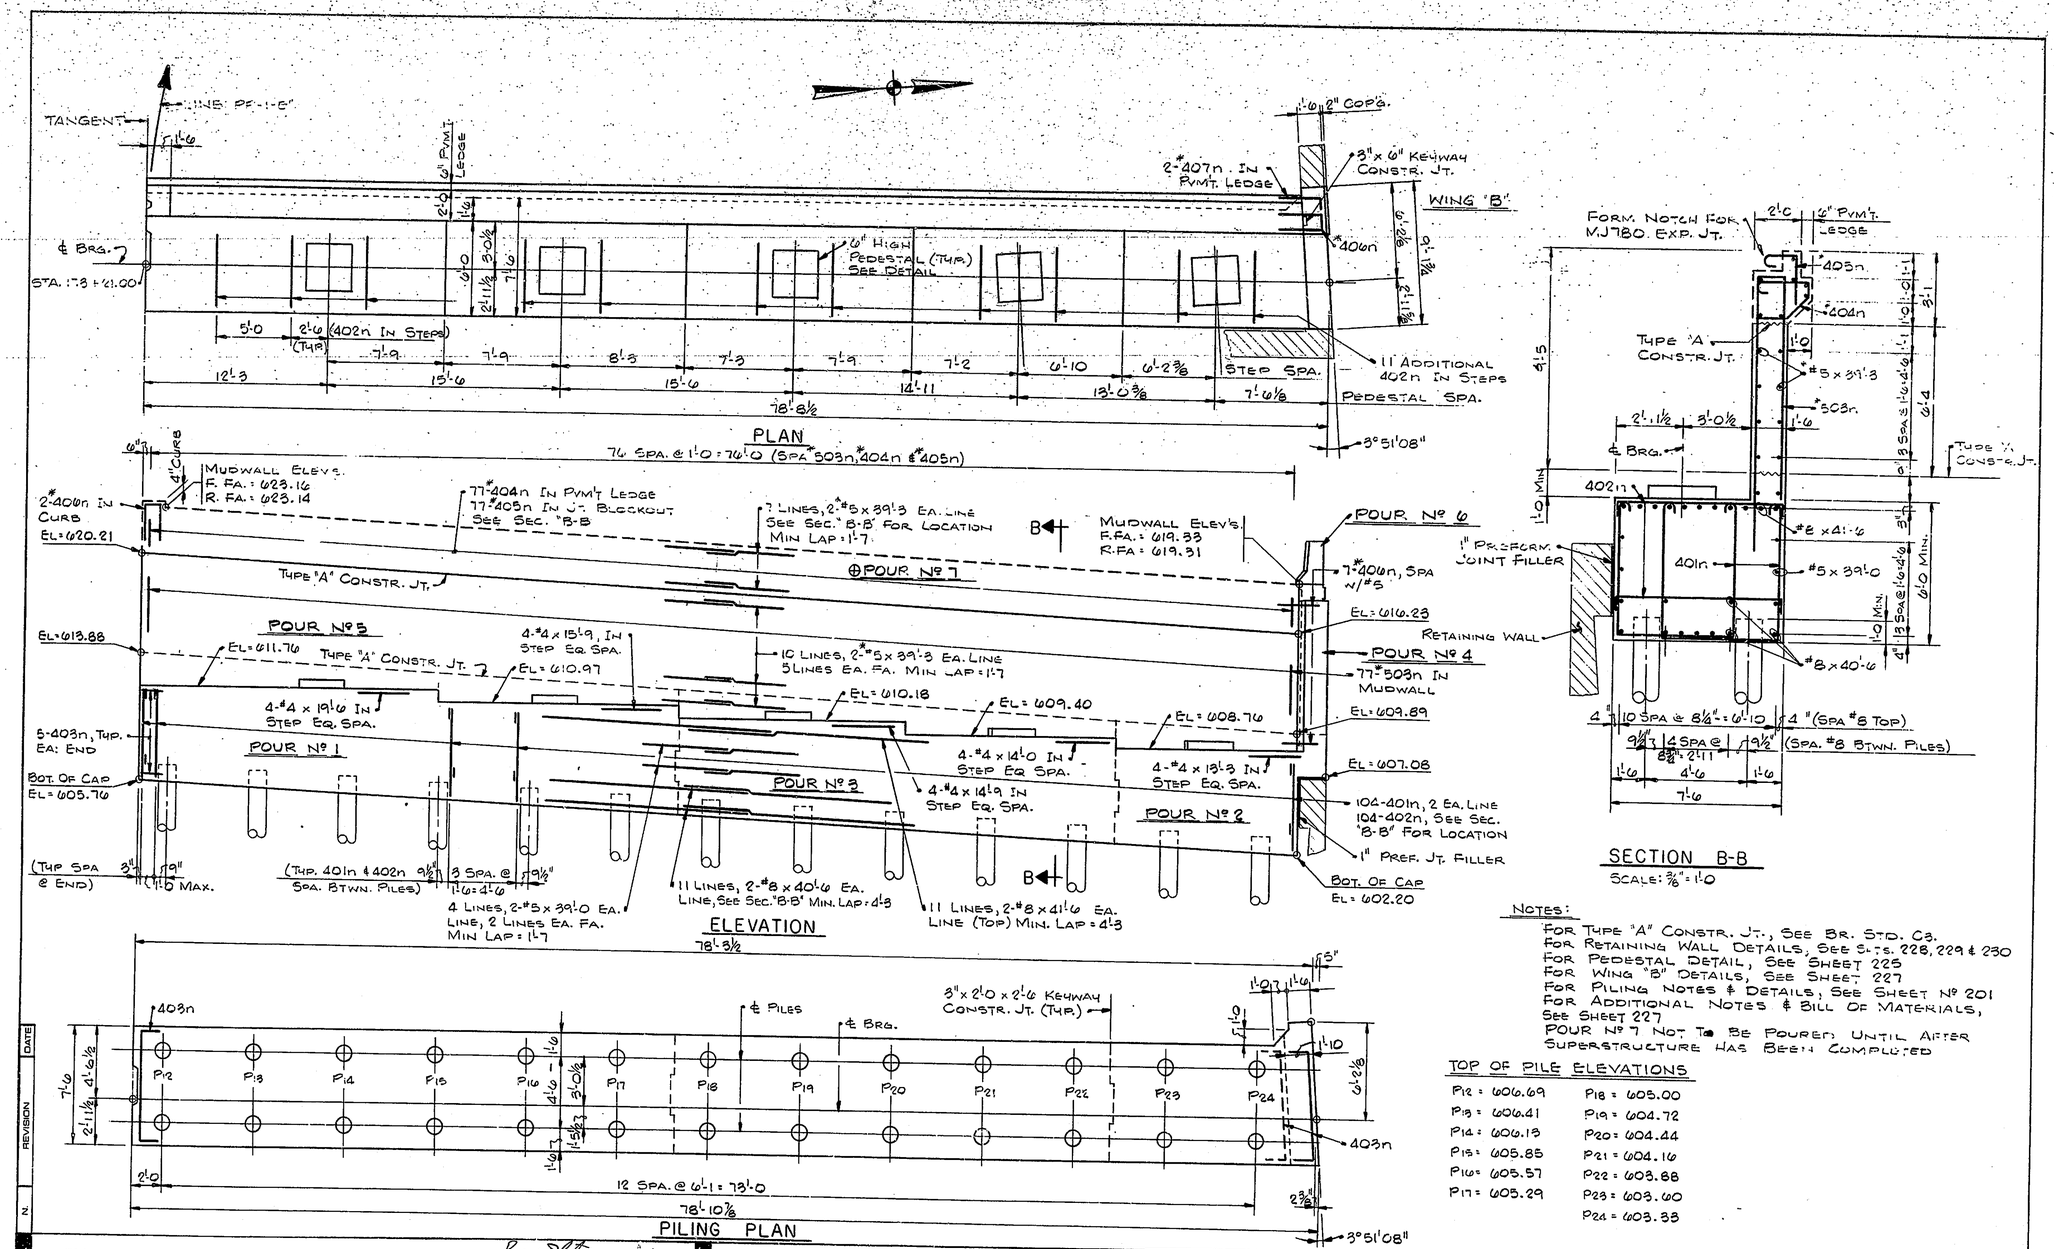

NOTES:

FOR TYPE "A" CONSTR. JT., SEE BR. STD. C3.
FOR RETAINING WALL DETAILS, SEE SHTS. 228, 229 & 230
FOR PEDESTAL DETAIL, SEE SHEET 225
FOR WING "B" DETAILS, SEE SHEET 227
FOR PILING NOTES & DETAILS, SEE SHEET Nº 201
FOR ADDITIONAL NOTES & BILL OF MATERIALS, SEE SHEET 227
POUR Nº 7 NOT TO BE POURED UNTIL AFTER SUPERSTRUCTURE HAS BEEN COMPLETED

TOP OF PILE ELEVATIONS

P12 = 606.69	P18 = 605.00
P13 = 606.41	P19 = 604.72
P14 = 606.13	P20 = 604.44
P15 = 605.85	P21 = 604.16
P16 = 605.57	P22 = 603.88
P17 = 605.29	P23 = 603.60
	P24 = 603.33

T. Y. LIN INTERNATIONAL
STRUCTURAL ENGINEERS

REID, QUEBE, ALLISON, WILCOX AND ASSOCIATES INC.
CONSULTING ENGINEERS

APRIL 24, 1980

WALSH CONSTRUCTION COMPANY
A DIVISION OF GUY F. ATKINSON CO.
DARIEN, CONNECTICUT

SHEET TITLE

BENT Nº 30 W.B.L. DETAILS

CLINE AVENUE EXTENSION OVER INDIANA HARBOR CANAL
BRIDGE FILE: 912-45-2548 CONTRACT NO. B-11612
INDIANA STATE HIGHWAY COMMISSION

SHEET N.
226

DATE | REVISION | N.