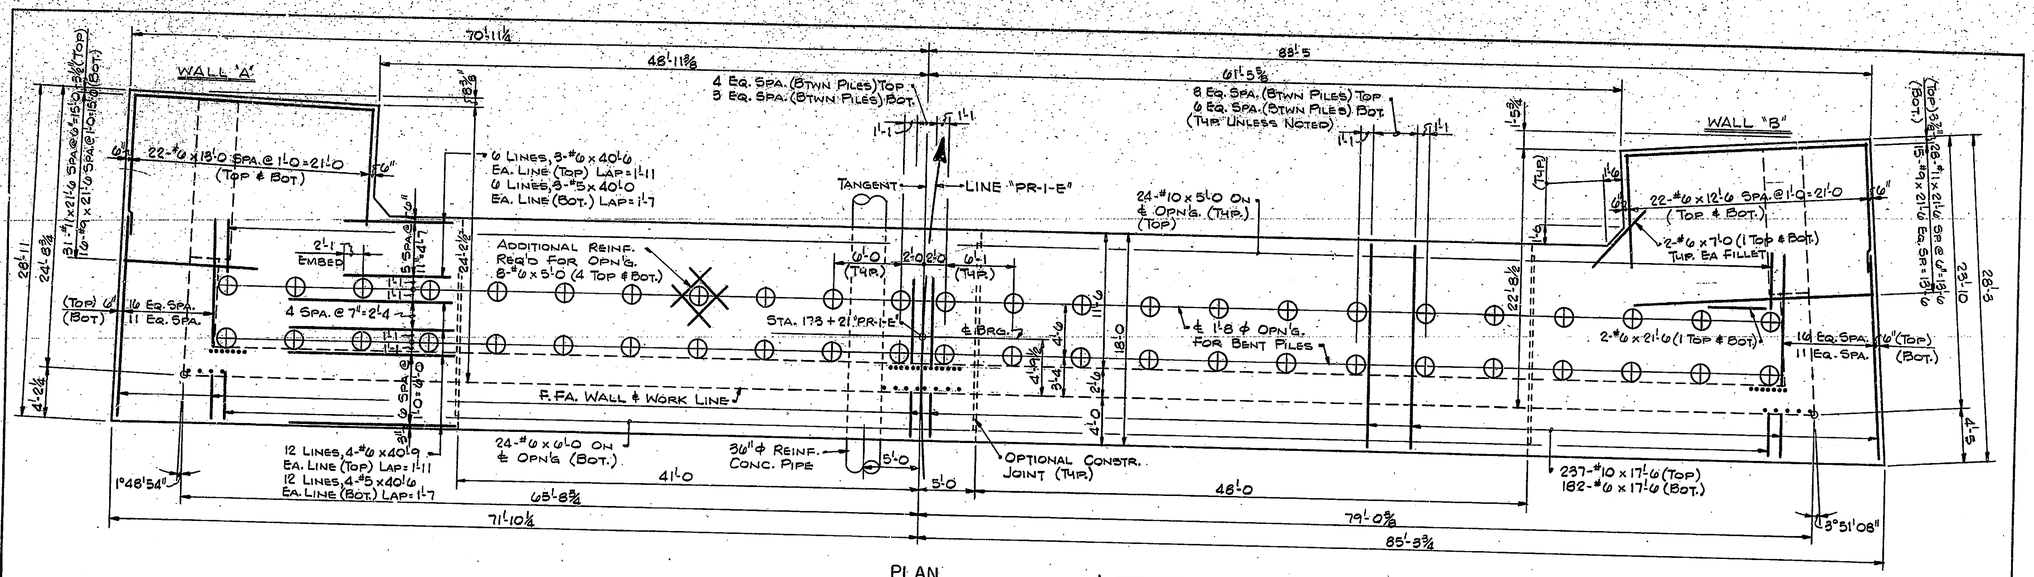

PLAN
No Scale

NOTES:
FOR TYPE "A" CONSTR. JOINT, SEE BR. STD. C3.
FOR ADDITIONAL NOTES & DETAILS, SEE SHEETS 229 & 230

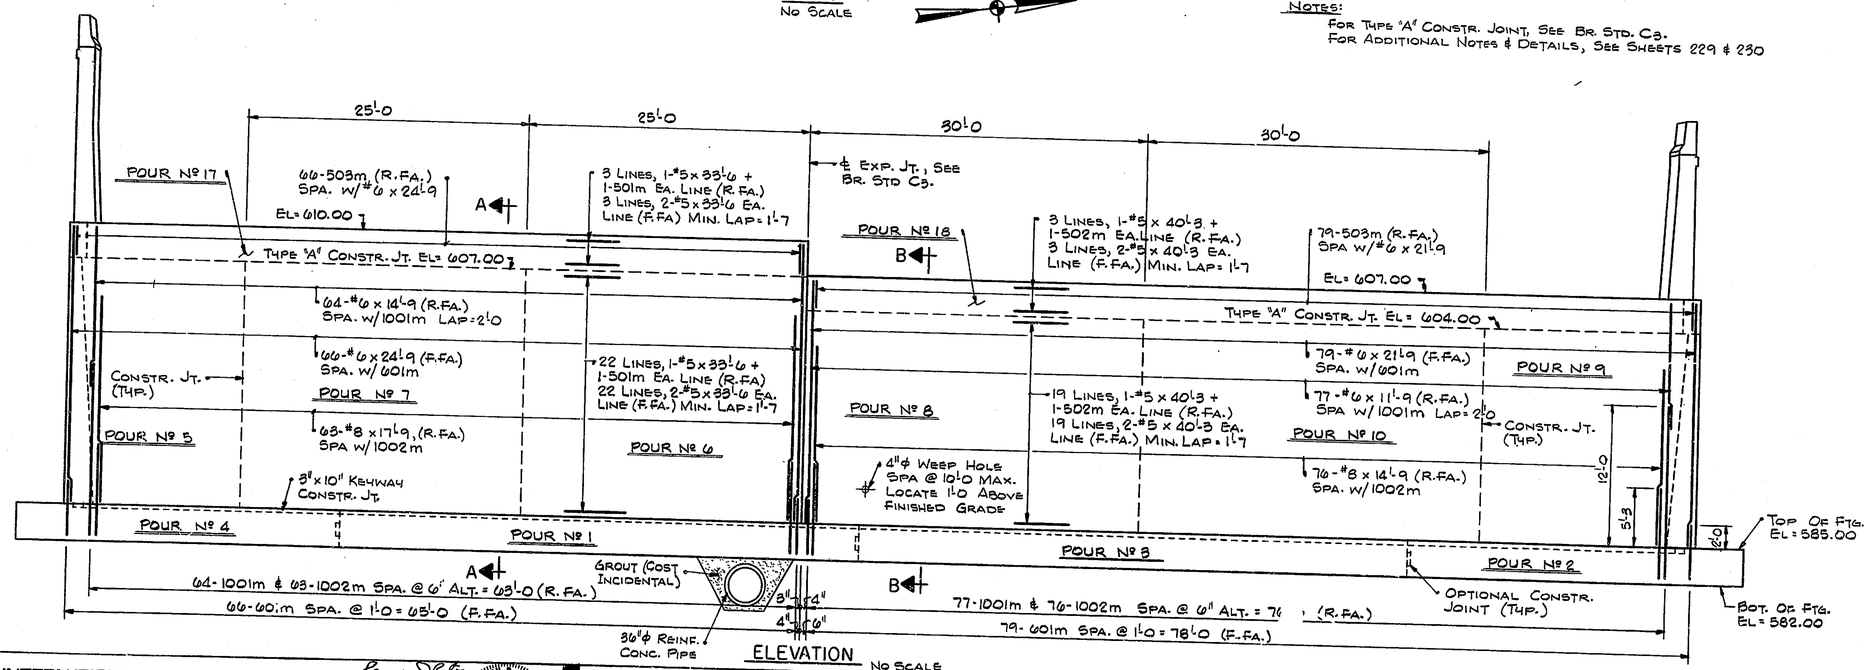

ELEVATION
No Scale

N.	REVISION	DATE

T. Y. LIN INTERNATIONAL
STRUCTURAL ENGINEERS

REID, QUEBE, ALLISON, WILCOX AND ASSOCIATES INC.
CONSULTING ENGINEERS
APRIL 24, 1980

HARMAN D. PAVEY
REGISTERED
No. 13050
STATE OF INDIANA
PROFESSIONAL ENGINEER

WALSH CONSTRUCTION COMPANY
A DIVISION OF GUY F. ATKINSON CO.
DARIEN, CONNECTICUT

SHEET TITLE
RETAINING WALL DETAILS

CLINE AVENUE EXTENSION OVER INDIANA HARBOR CANAL
BRIDGE FILE: 912-45-2548 CONTRACT NO. 8-11812
INDIANA STATE HIGHWAY COMMISSION

SHEET N.
228