


ELEVATION – WALL A
SCALE 3/16" = 1'-0

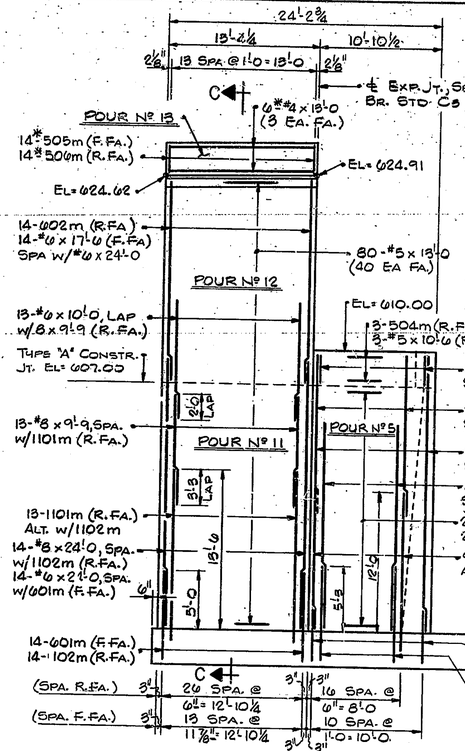


ELEVATION – WALL B
SCALE 3/16" = 1'-0




SECTION C-C
SCALE 3/16" = 1'-0

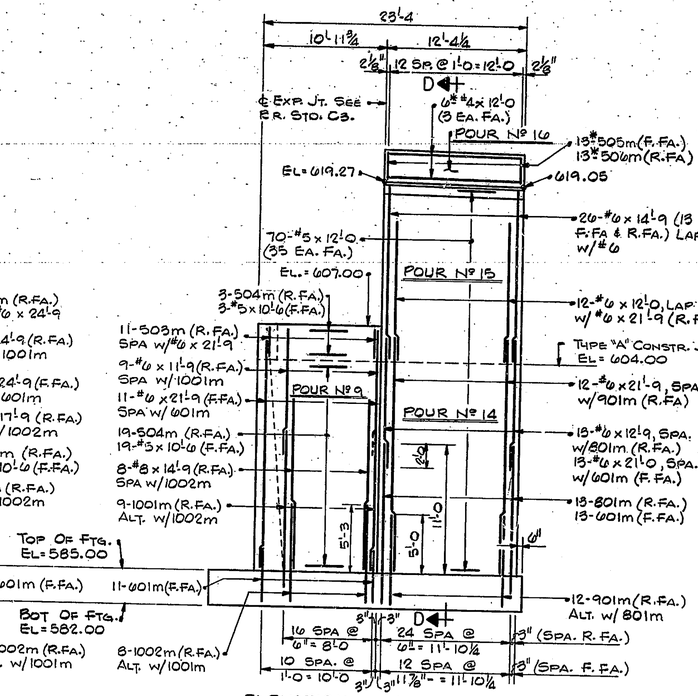


RAILING DETAIL
SCALE 3/4" = 1'-0

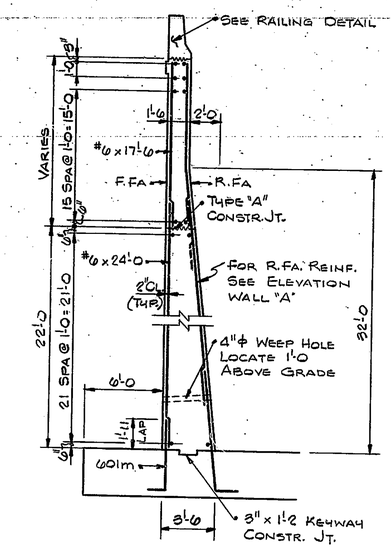


SECTION D-D
SCALE 3/16" = 1'-0

NOTES:
* INDICATES EPOXY COATED REINF. BARS REQ'D.
FOR ADDITIONAL NOTES & DETAILS, SEE SHEETS 228 & 230
FOR LIMITS OF FOUNDATION EXCAVATION, SEE CONTRACT DRAWING RW-12-1.
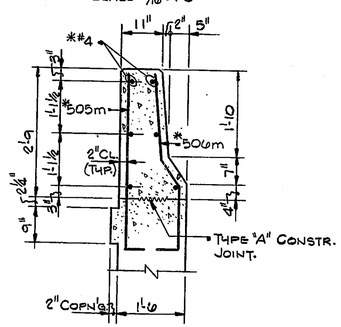
| N. | REVISION | DATE |
|---|---|---|

T. Y. LIN INTERNATIONAL
STRUCTURAL ENGINEERS

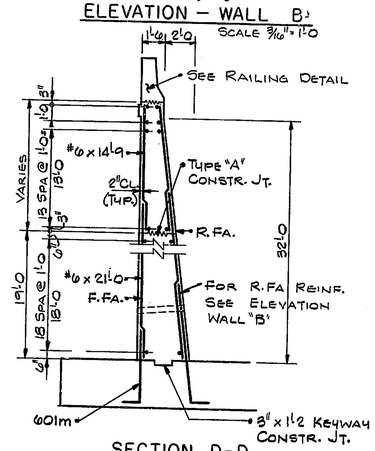REID, QUEEJE, ALLISON, WILCOX AND ASSOCIATES INC.
CONSULTING ENGINEERS

APRIL 24, 1980

HARMAN D. PATEL REGISTERED No. 13050 STATE OF INDIANA PROFESSIONAL ENGINEER

WALSH CONSTRUCTION COMPANY
A DIVISION OF GUY F. ATKINSON CO.
DARIEN, CONNECTICUT

SHEET TITLE
# RETAINING WALL DETAILS

CLINE AVENUE EXTENSION OVER INDIANA HARBOR CANAL
BRIDGE FILE: 912-45-2546 CONTRACT NO. 8-11612
INDIANA STATE HIGHWAY COMMISSION

SHEET N.
229