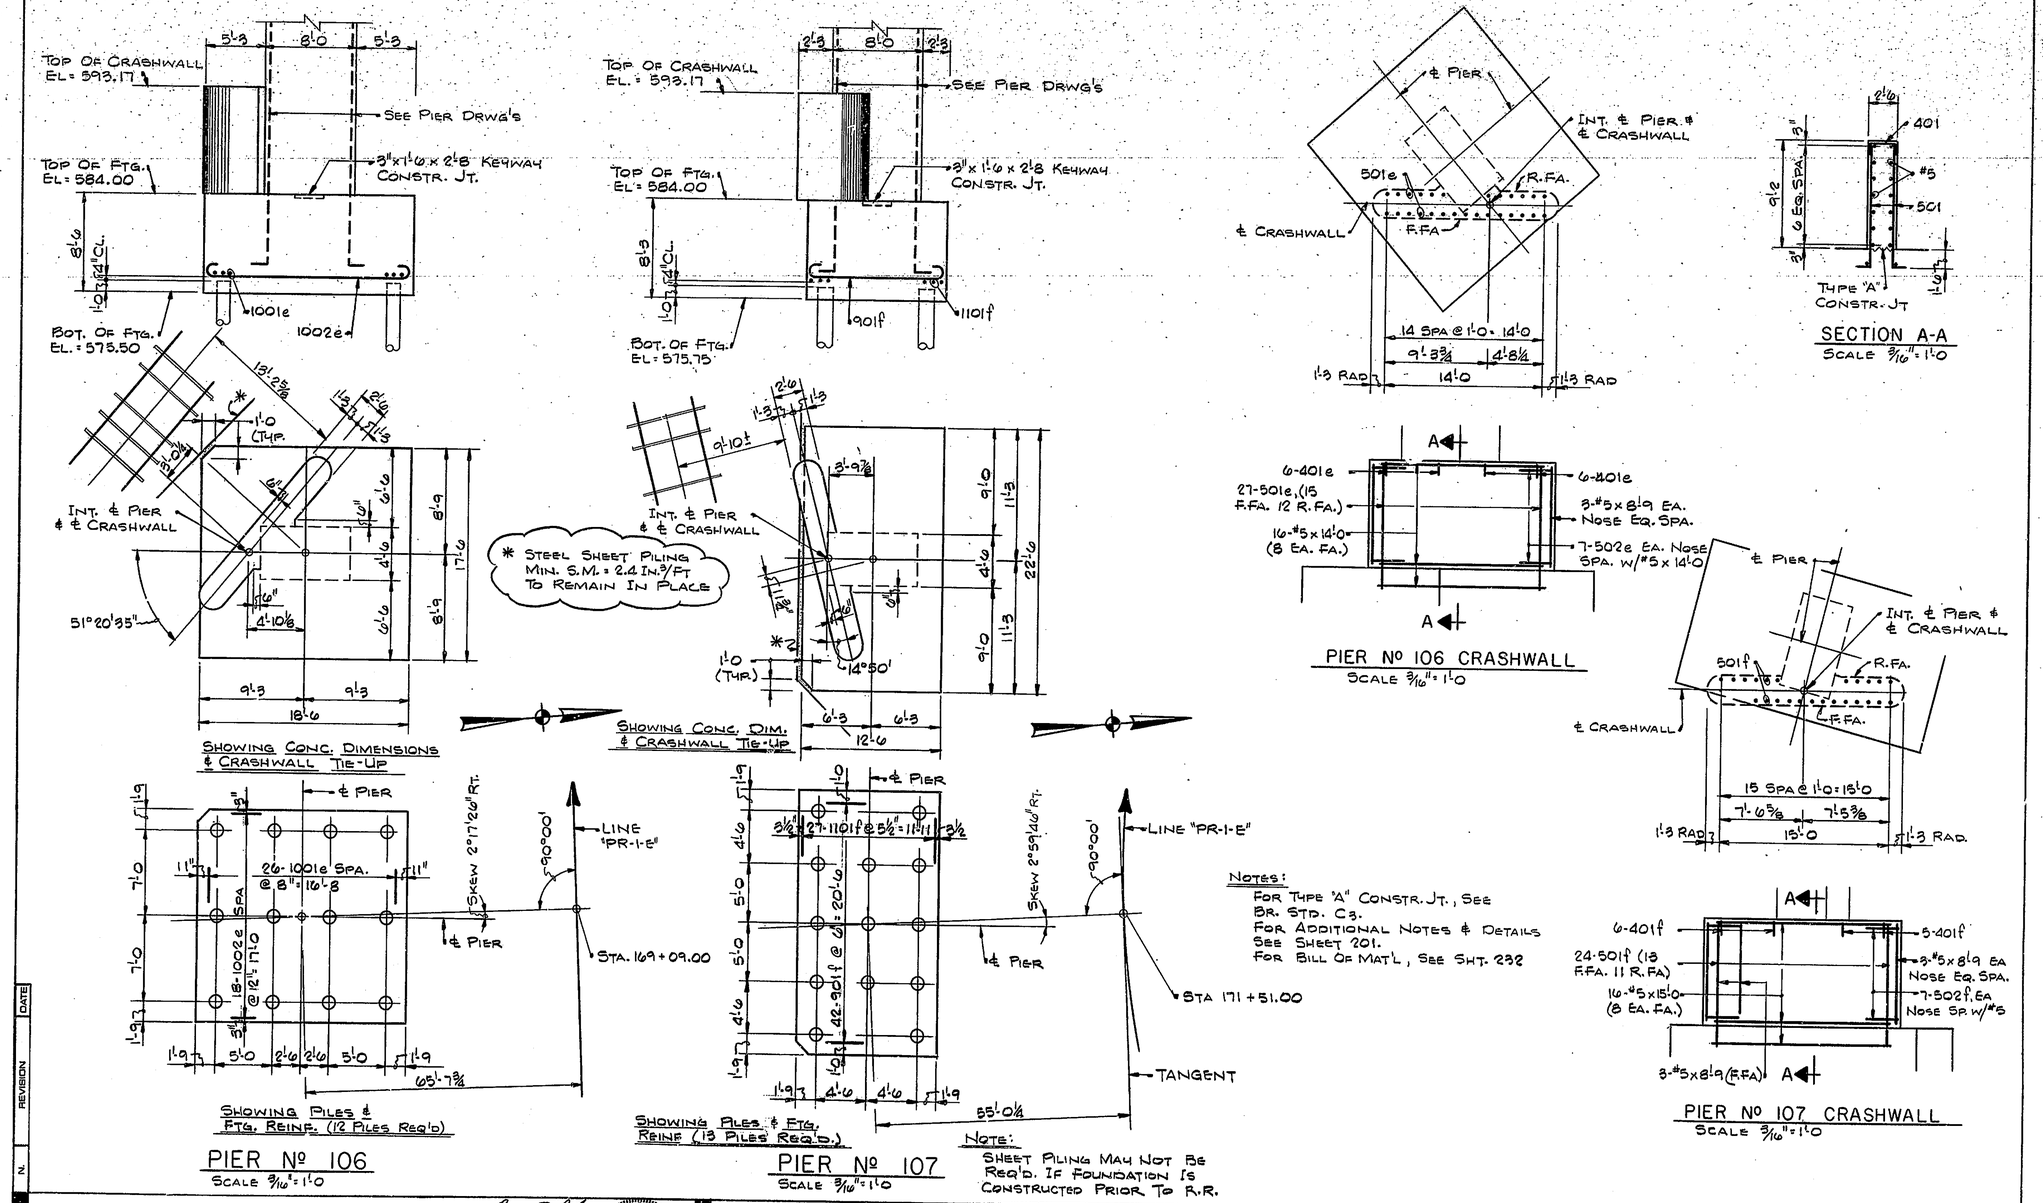

NOTES:
FOR TYPE "A" CONSTR. JT., SEE BR. STD. C3.
FOR ADDITIONAL NOTES & DETAILS SEE SHEET 201.
FOR BILL OF MAT'L, SEE SHT. 232

NOTE:
SHEET PILING MAY NOT BE REQ'D. IF FOUNDATION IS CONSTRUCTED PRIOR TO R.R.

N.	REVISION	DATE

T. Y. LIN INTERNATIONAL
STRUCTURAL ENGINEERS

REID, QUEBE, ALLISON, WILCOX AND ASSOCIATES INC.
CONSULTING ENGINEERS

APRIL 24, 1980

NAMAN B. PATEL REGISTERED No. 13050 STATE OF INDIANA PROFESSIONAL ENGINEER

WALSH CONSTRUCTION COMPANY
A DIVISION OF GUY F. ATKINSON CO.
DARIEN, CONNECTICUT

SHEET TITLE
PIER Nº 105, 106 & 107 FOOTING DETAILS

CLINE AVENUE EXTENSION OVER INDIANA HARBOR CANAL
BRIDGE FILE: 912-45-2546 CONTRACT NO. B-11612
INDIANA STATE HIGHWAY COMMISSION

SHEET N.
231