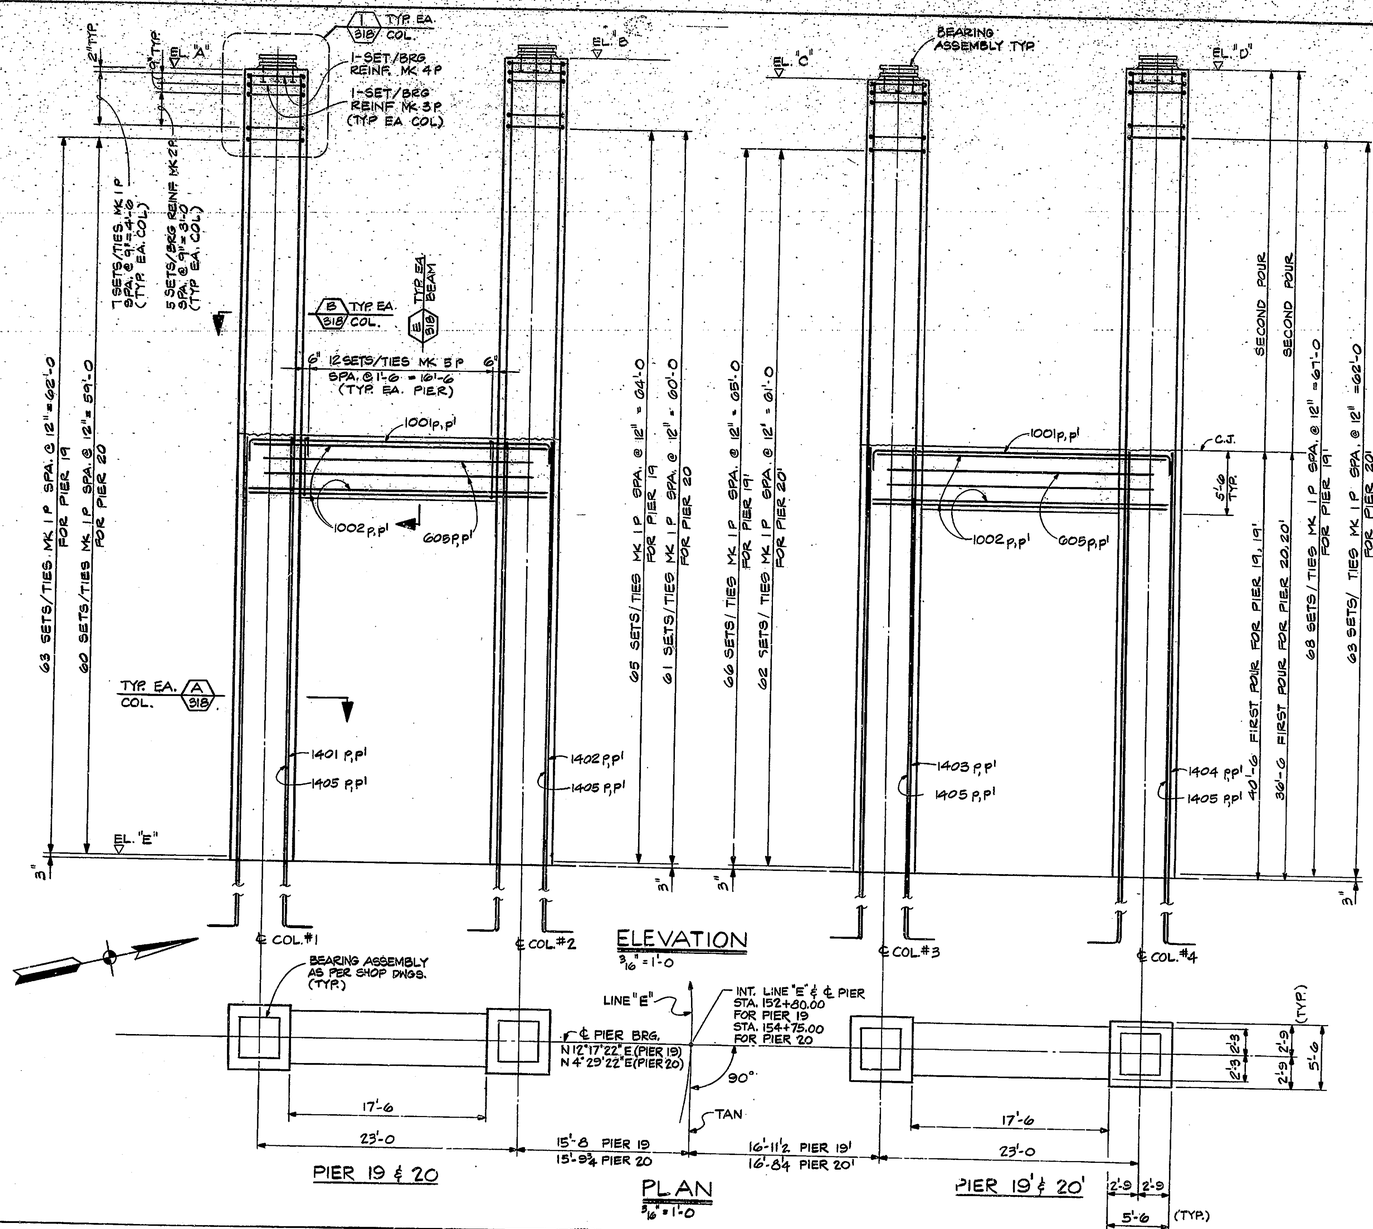

ELEVATION
3/16" = 1'-0

TABLE OF ELEVATIONS		
	PIER 19 & 19'	PIER 20 & 20'
A	654.44	650.72
B	655.90	651.83
C	657.07	652.61
D	658.84	653.71
E	586.50	586.00

BEFORE POURING CONCRETE, VERIFY AND ADJUST TOP ELEVATIONS OF COLUMNS TO ACCOMODATE THE VARIATION OF BEARING HEIGHTS.

PLAN
3/16" = 1'-0

N.	REVISION	DATE

T. Y. LIN INTERNATIONAL
STRUCTURAL ENGINEERS

REID, QUEBE, ALLISON, WILCOX AND ASSOCIATES INC.
CONSULTING ENGINEERS

T.Y.L. 9-12-1979

T. Y. LIN REGISTERED No. 18266 STATE OF INDIANA PROFESSIONAL ENGINEER

WALSH CONSTRUCTION COMPANY
A DIVISION OF GUY F. ATKINSON CO.
DARIEN, CONNECTICUT

SHEET TITLE
PIER No. 19 AND 20 E.B.L. AND W.B.L. COLUMN DETAILS (1)

CLINE AVENUE EXTENSION OVER INDIANA HARBOR CANAL
BRIDGE FILE: 912-45-2546 CONTRACT NO. 8-11612
INDIANA STATE HIGHWAY COMMISSION

SHEET N.
317