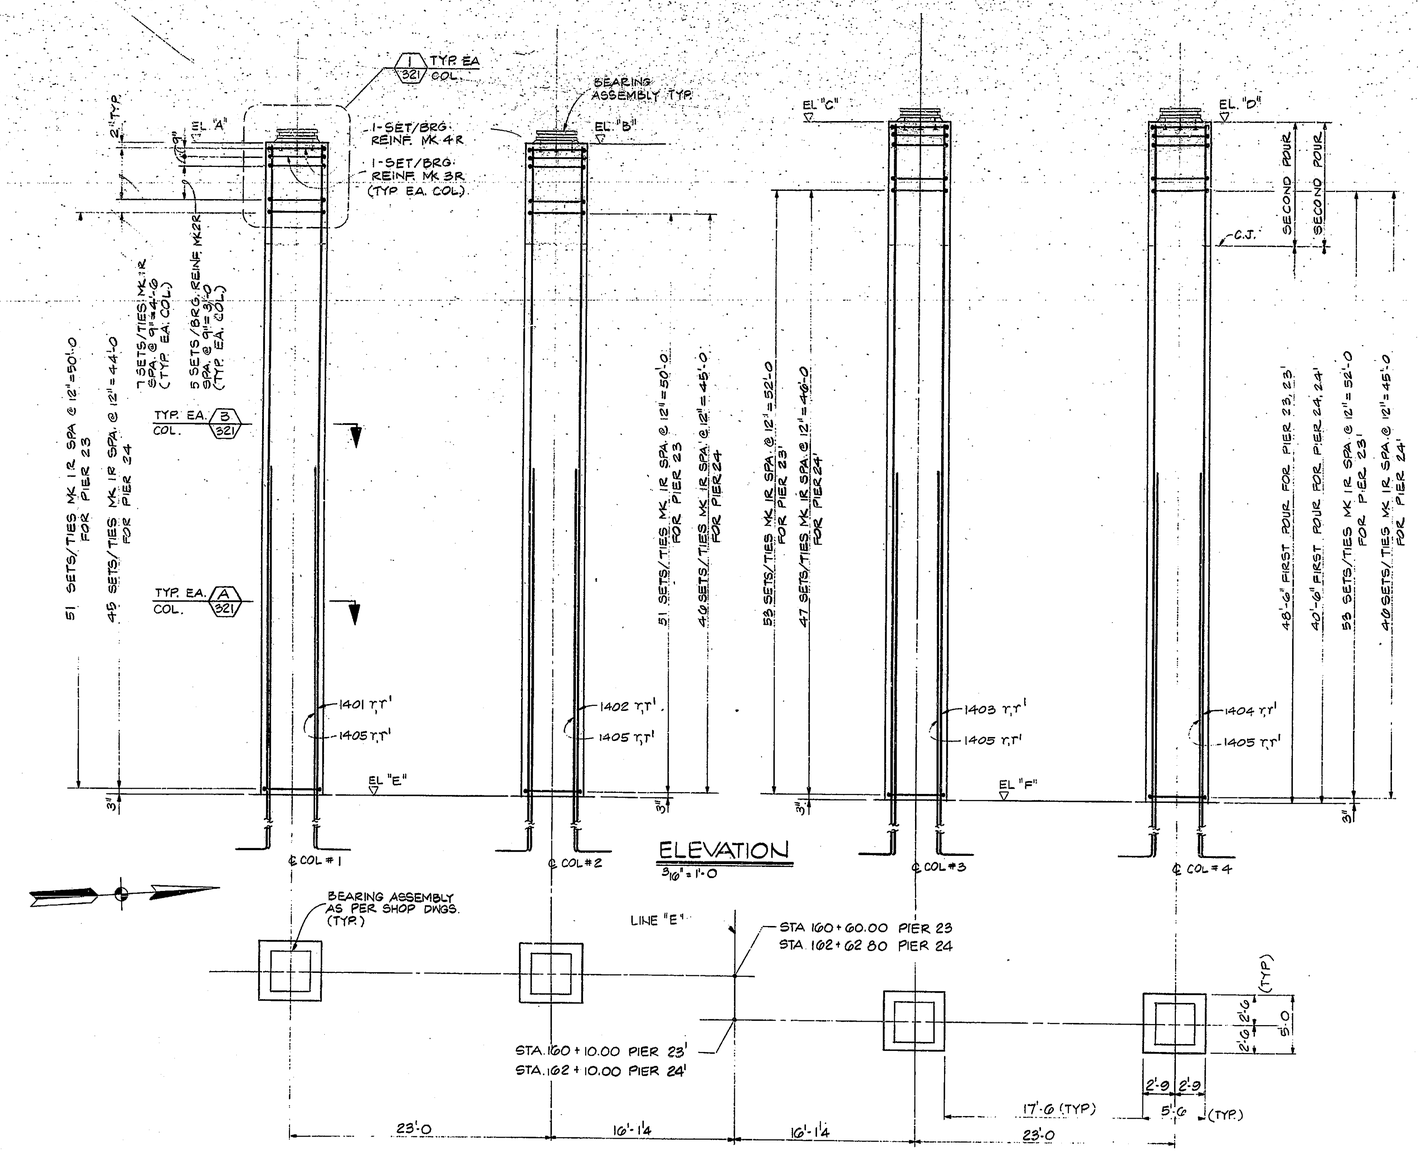

TABLE OF ELEVATIONS		
	PIER 23&23'	PIER 24&24'
A	639.15	634.79
B	639.50	635.14
C	640.58	636.28
D	640.22	635.92
E	584.00	585.00
F	583.00	585.00

BEFORE POURING CONCRETE, VERIFY AND ADJUST TOP ELEVATIONS OF COLUMNS TO ACCOMODATE THE VARIATION OF BEARING HEIGHTS.

9-26-80 DELETE THIS SHEET

NO.	REVISION	DATE

T. Y. LIN INTERNATIONAL
STRUCTURAL ENGINEERS

REID, QUEBE, ALLISON, WILCOX AND ASSOCIATES INC.
CONSULTING ENGINEERS

9-12-1979

T. Y. LIN REGISTERED No. 18266 STATE OF INDIANA PROFESSIONAL ENGINEER

WALSH CONSTRUCTION COMPANY
A DIVISION OF GUY F. ATKINSON CO.
DARIEN, CONNECTICUT

SHEET TITLE
PIER No. 23 AND 24 E.B.L. AND W.B.L. COLUMN DETAILS (1)

CLINE AVENUE EXTENSION OVER INDIANA HARBOR CANAL
BRIDGE FILE: 912-45-2546 CONTRACT NO 8-11612
INDIANA STATE HIGHWAY COMMISSION

SHEET N.
320