TABLE OF ELEVATIONS				
	PIER 25	PIER 25'	PIER 26	PIER 26'
A	630.18	631.62	625.64	627.43
B	630.54	631.98	626.00	627.79
C	585.00	585.00	586.00	587.00

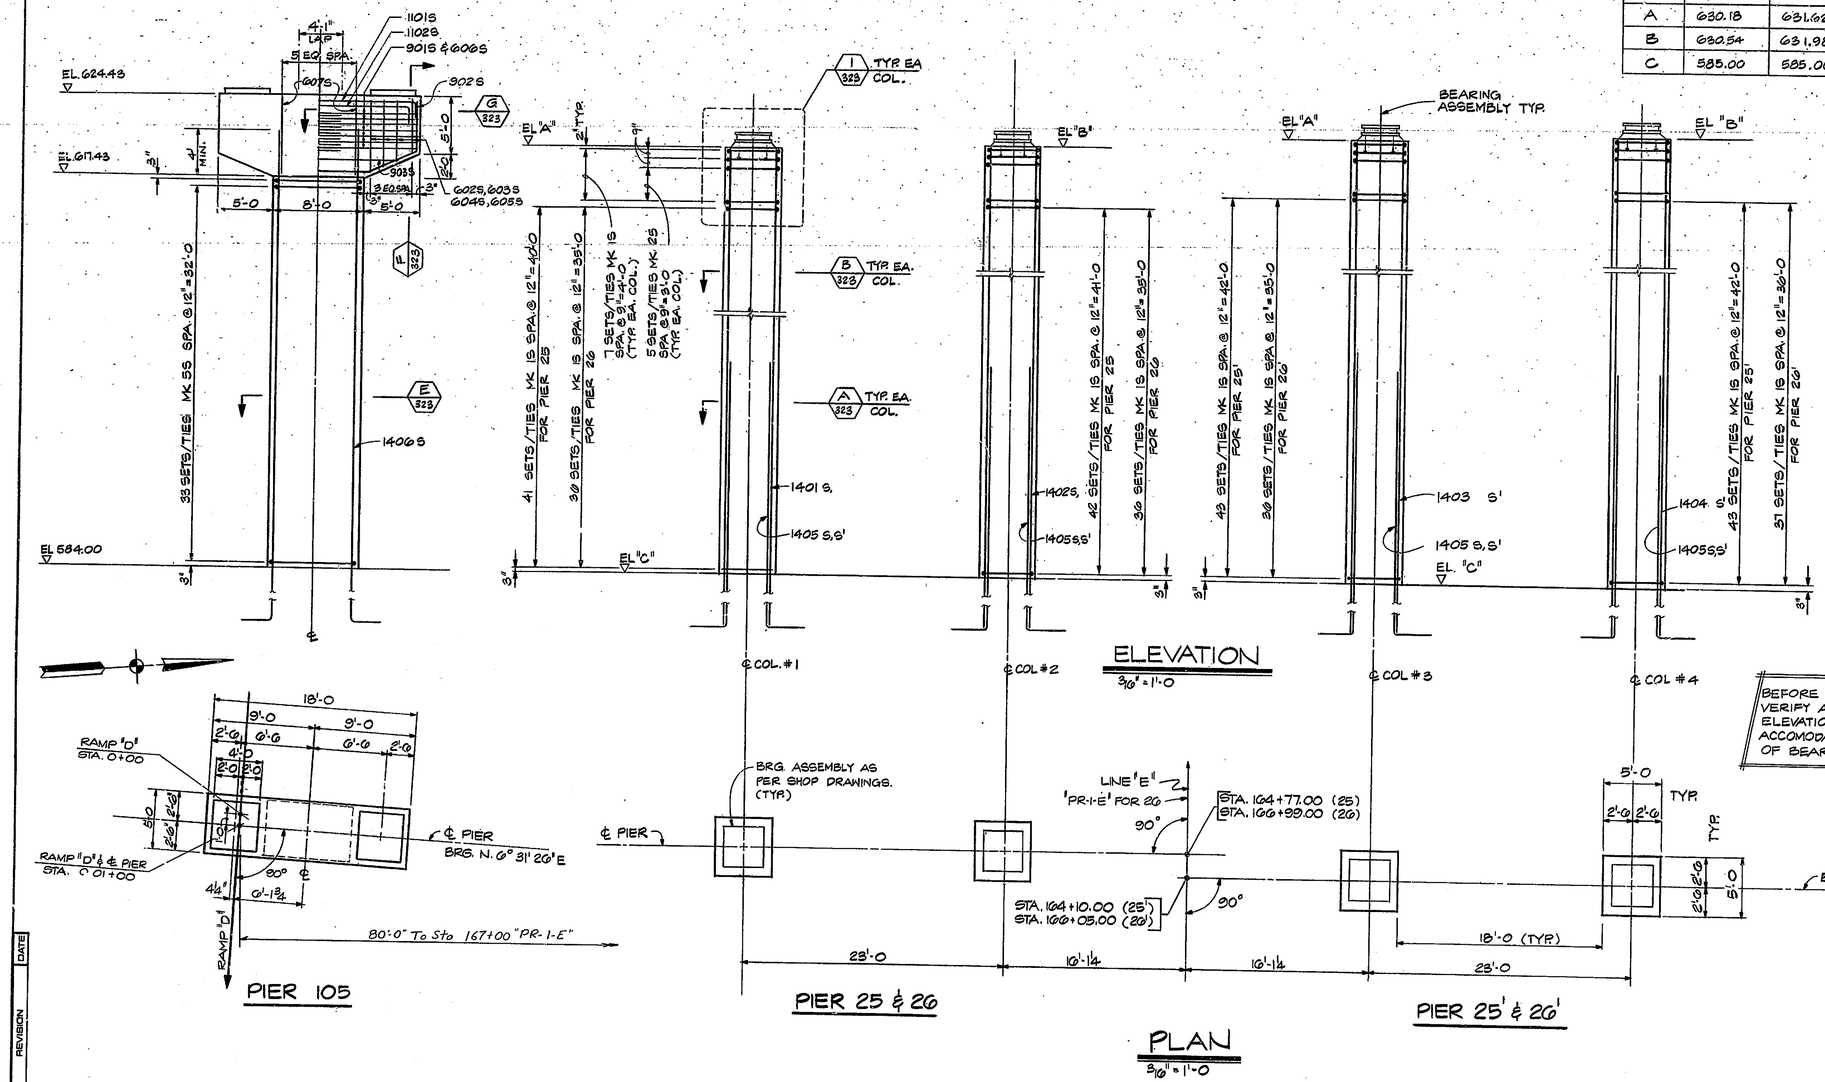

N.	REVISION	DATE

T. Y. LIN INTERNATIONAL
STRUCTURAL ENGINEERS

REID, QUEBE, ALLISON, WILCOX AND ASSOCIATES INC.
CONSULTING ENGINEERS

T. Y. LIN REGISTERED No. 18266 STATE OF INDIANA PROFESSIONAL ENGINEER

WALSH CONSTRUCTION COMPANY
A DIVISION OF GUY F. ATKINSON CO.
DARIEN, CONNECTICUT

SHEET TITLE
PIER No. 25 AND 26 E.B.L. AND W.B.L. AND PIER No. 105 COLUMN DETAILS (I)

CLINE AVENUE EXTENSION OVER INDIANA HARBOR CANAL
BRIDGE FILE: 912-45-2548 CONTRACT NO. B-11612
INDIANA STATE HIGHWAY COMMISSION

SHEET N.
322