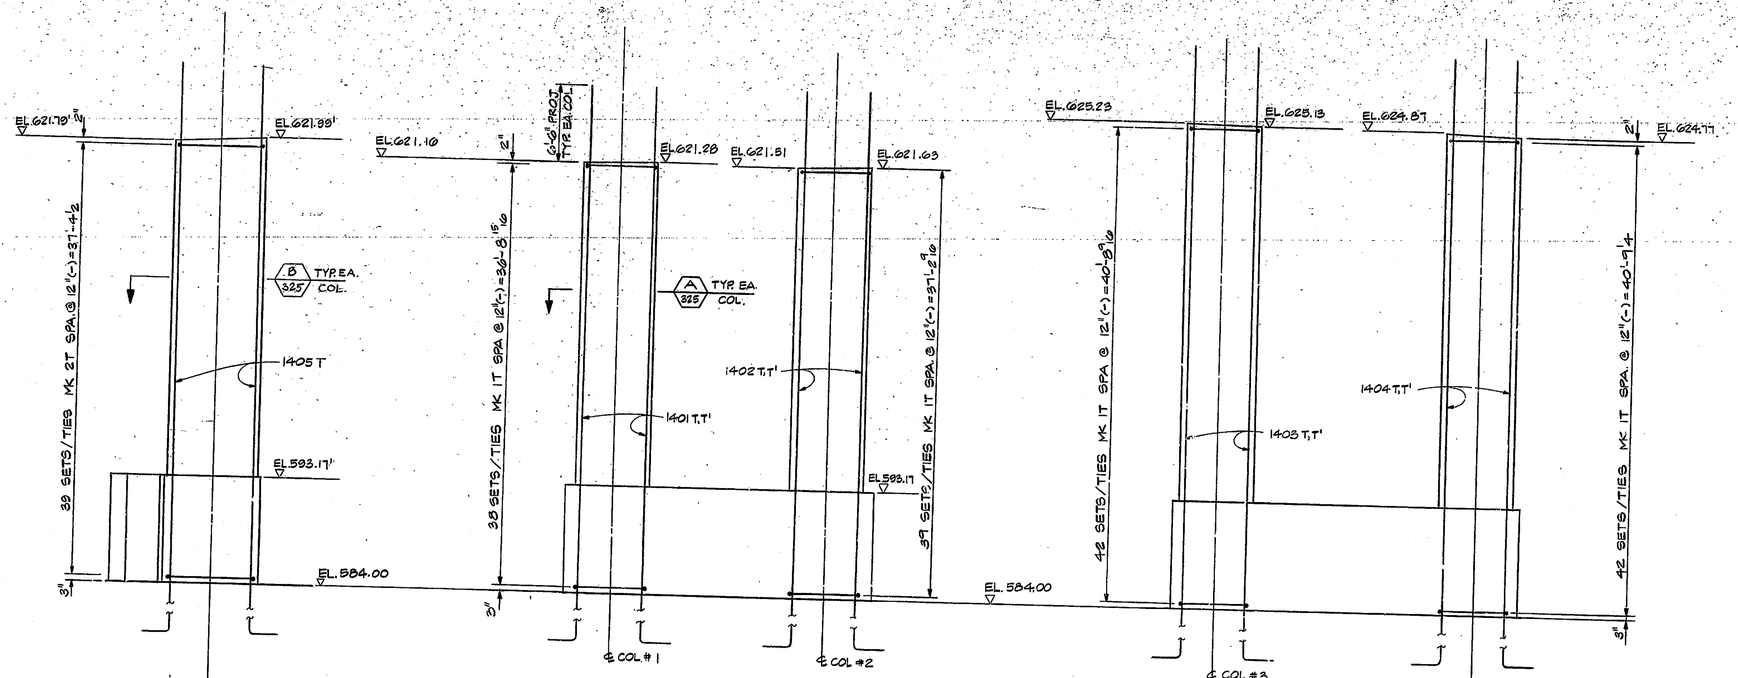

ELEVATION

BEFORE POURING CONCRETE, VERIFY AND ADJUST TOP ELEVATIONS OF COLUMNS TO ACCOMODATE FINAL SUPER-STRUCTURE GEOMETRY

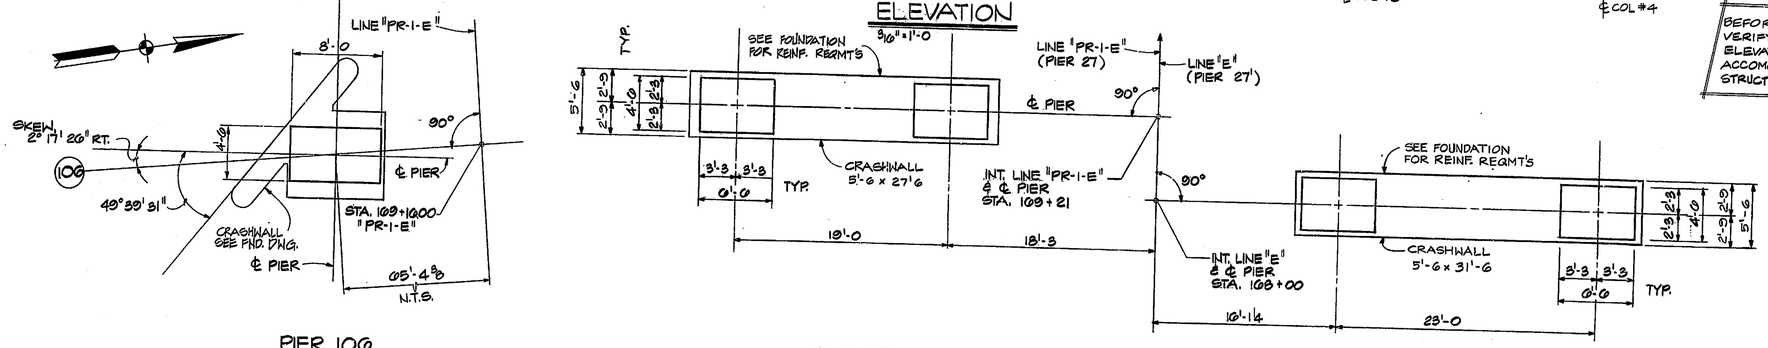

PIER 106

PIER 27

PIER 27'

PLAN

3/16" = 1'-0

N.	REVISION	DATE

T. Y. LIN INTERNATIONAL
STRUCTURAL ENGINEERS

REID, QUEBE, ALLISON, WILCOX AND ASSOCIATES INC.
CONSULTING ENGINEERS

T. Y. Lin

T. Y. LIN REGISTERED No. 18266 STATE OF INDIANA PROFESSIONAL ENGINEER

WALSH CONSTRUCTION COMPANY
A DIVISION OF GUY F. ATKINSON CO.
DARIEN, CONNECTICUT

SHEET TITLE
PIER No. 106 AND 27 E.B.L. AND W.B.L. COLUMN DETAILS (I)

CLINE AVENUE EXTENSION OVER INDIANA HARBOR CANAL
BRIDGE FILE: 912-45-2648 CONTRACT NO. 3-11812
INDIANA STATE HIGHWAY COMMISSION

SHEET N.
324