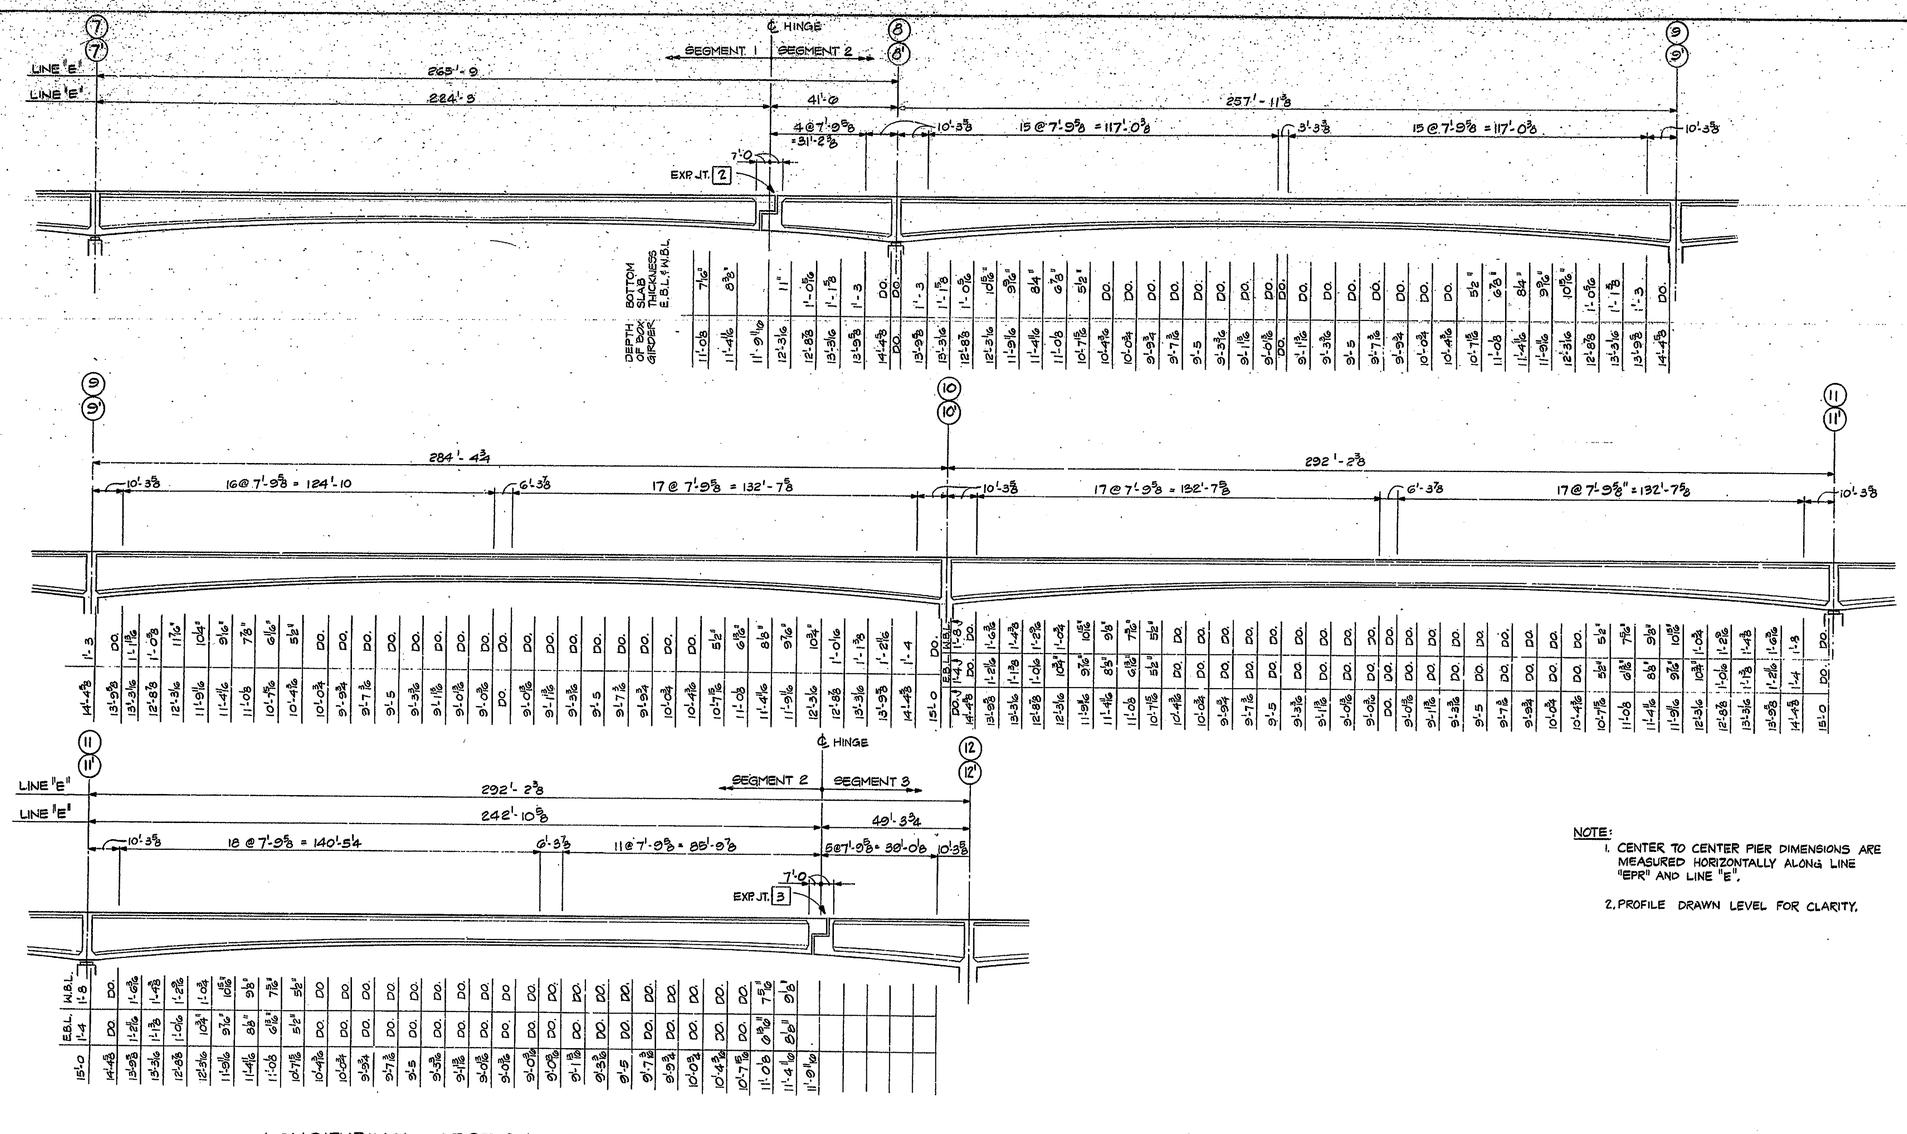

NOTE:

1. CENTER TO CENTER PIER DIMENSIONS ARE MEASURED HORIZONTALLY ALONG LINE "EPR" AND LINE "E".
2. PROFILE DRAWN LEVEL FOR CLARITY.

LONGITUDINAL SECTION (A)
1" = 20'-0

N.	REVISION	DATE

T. Y. LIN INTERNATIONAL
STRUCTURAL ENGINEERS

REID, QUEBE, ALLISON, WILCOX AND ASSOCIATES INC.
CONSULTING ENGINEERS

WALSH CONSTRUCTION COMPANY
A DIVISION OF GUY F. ATKINSON CO.
DARIEN, CONNECTICUT

SHEET TITLE
DEPTH OF GIRDERS AND BOTTOM SLAB THICKNESS — SEGMENT 2

CLINE AVENUE EXTENSION OVER INDIANA HARBOR CANAL
BRIDGE FILE: 912-45-2546 CONTRACT NO. 8-11912
INDIANA STATE HIGHWAY COMMISSION

SHEET N.
420