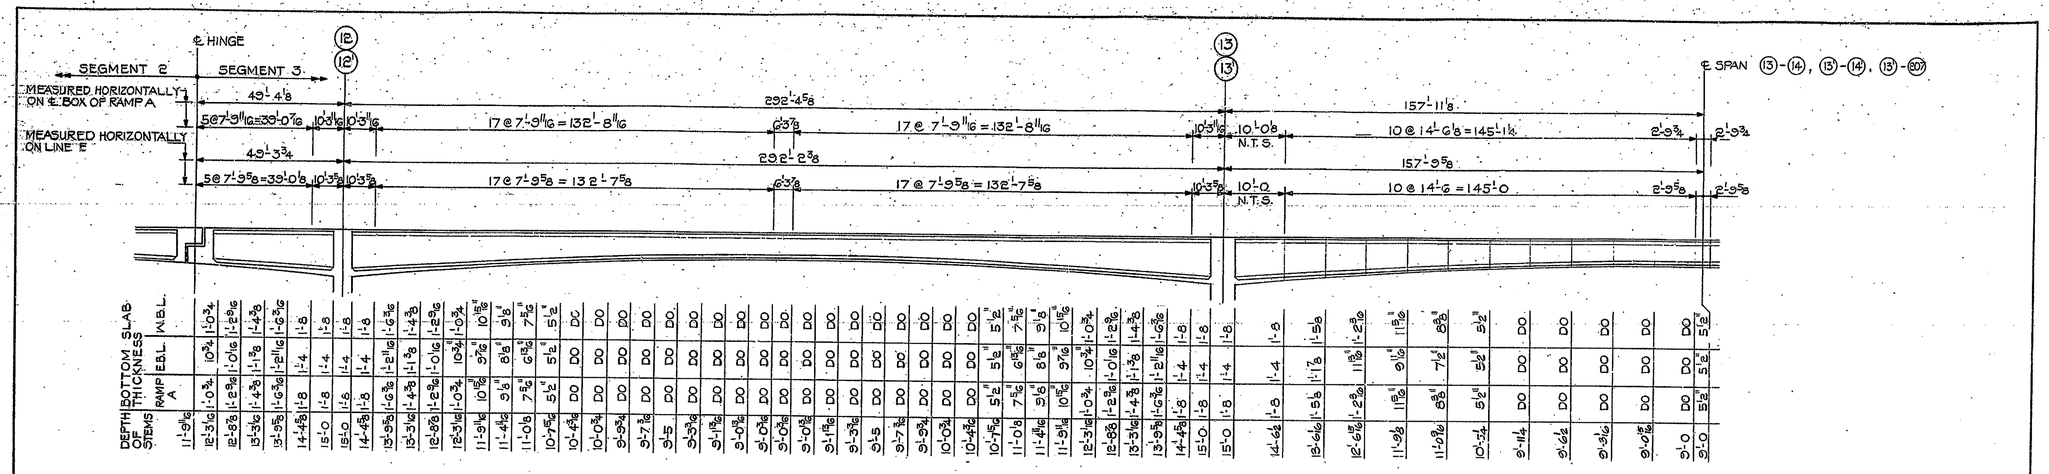

LONGITUDINAL SECTION
1" = 20'-0

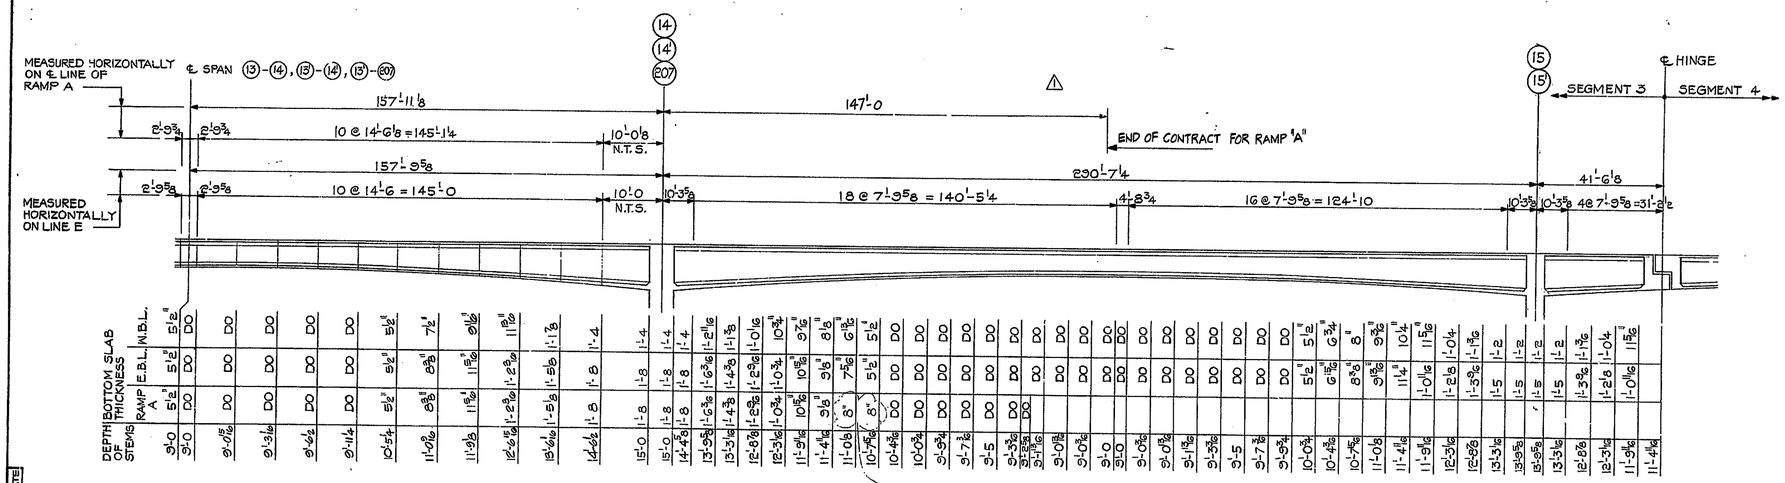

LONGITUDINAL SECTION
1" = 20'-0

APPROVED FOR CONSTRUCTION
J. D. MATTIS
Engineer of Bridge Plans
9-7-82

APPROVED FOR CONSTRUCTION
W. B. ABBOTT
Assistant Engineer of Bridge Design 8-25-81

No.	REVISION	DATE
2	RAMP "A", BOT SLAB	SEPT '81
1	RAMP "A" DIMS.	JULY '81

T. Y. LIN INTERNATIONAL
STRUCTURAL ENGINEERS

REID, QUEBE, ALLISON, WILCOX AND ASSOCIATES INC.
CONSULTING ENGINEERS

WALSH CONSTRUCTION COMPANY
A DIVISION OF GUY F. ATKINSON CO.
DARIEN, CONNECTICUT

SHEET TITLE
DEPTH OF GIRDERS AND BOTTOM SLAB THICKNESS – SEGMENT 3

CLINE AVENUE EXTENSION OVER INDIANA HARBOR CANAL
BRIDGE FILE: 912-45-2546 CONTRACT NO. B-11612
INDIANA STATE HIGHWAY COMMISSION

SHEET N.
430