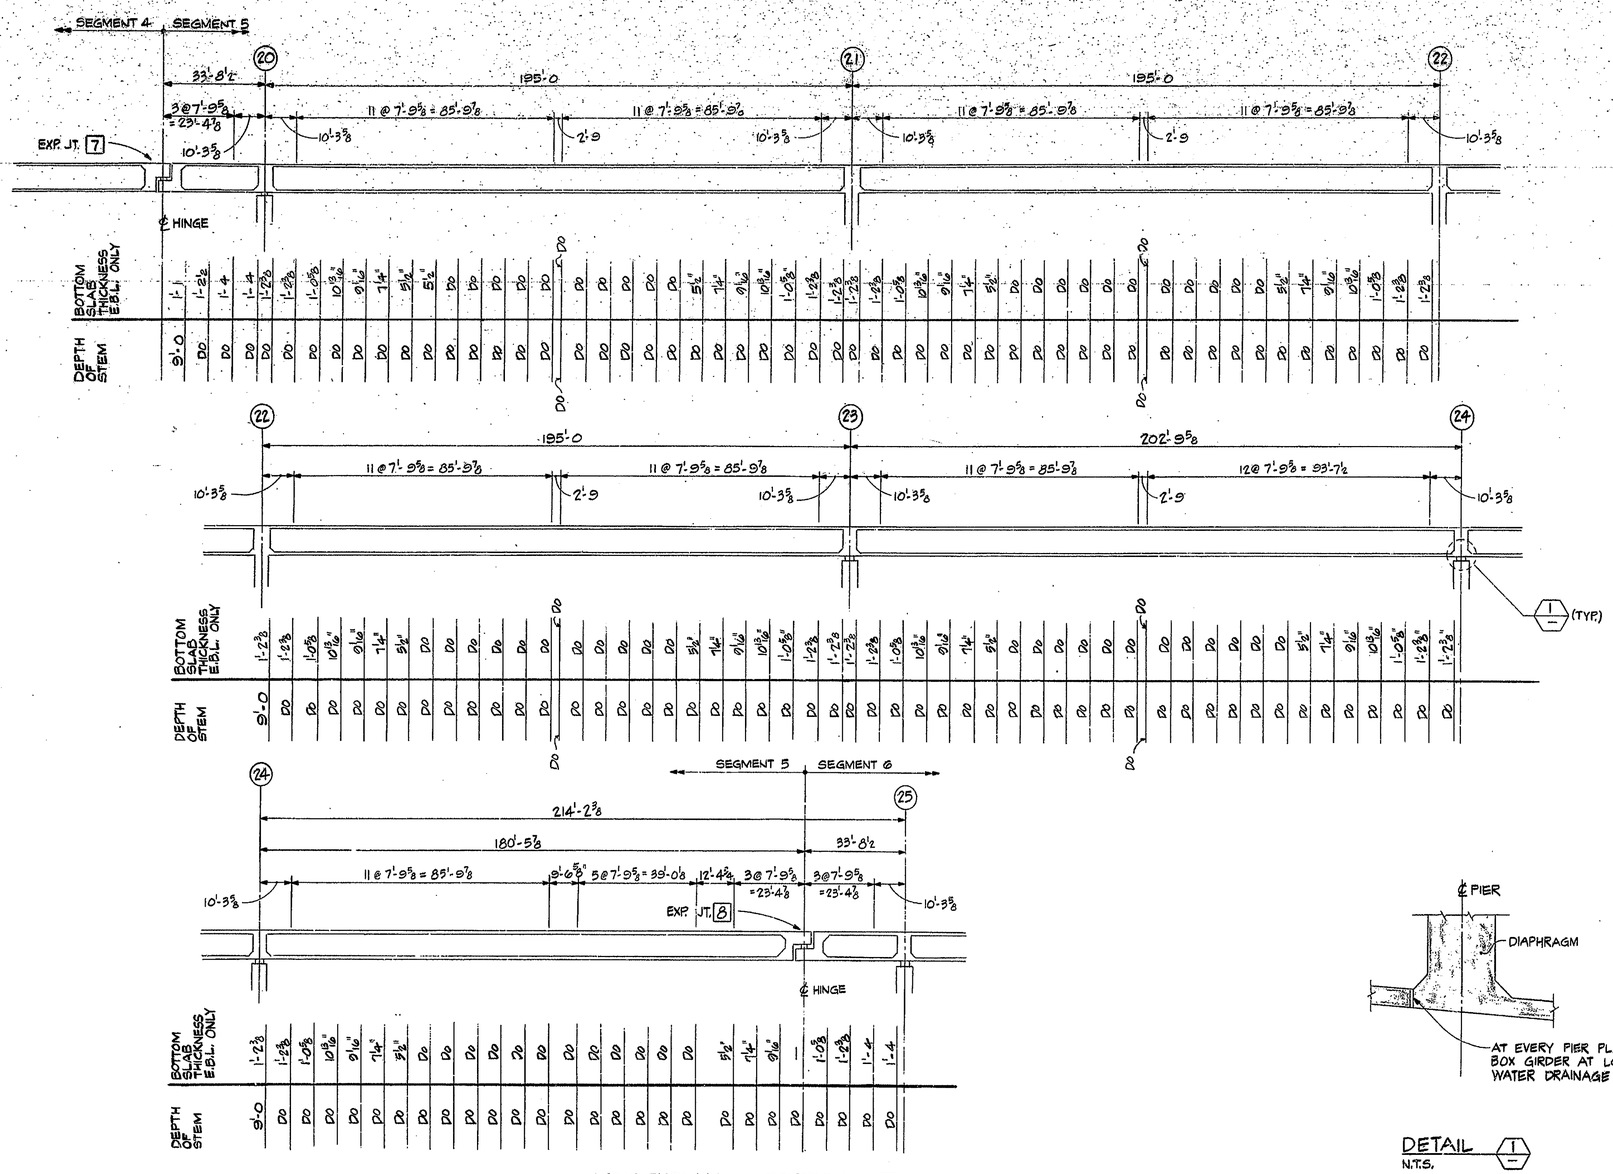

LONGITUDINAL SECTION (A)
1" = 20'-0

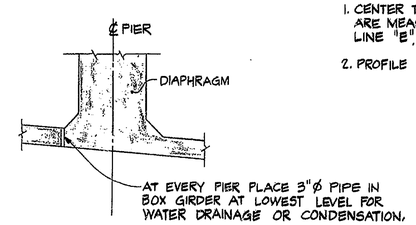

DETAIL (I)
N.T.S.

NOTE:

1. CENTER TO CENTER PIER DIMENSIONS ARE MEASURED HORIZONTALLY ALONG LINE "E".
2. PROFILE DRAWN LEVEL FOR CLARITY.

N.	REVISION	DATE

T. Y. LIN INTERNATIONAL
STRUCTURAL ENGINEERS

REID, QUEBE, ALLISON, WILCOX AND ASSOCIATES INC.
CONSULTING ENGINEERS

WALSH CONSTRUCTION COMPANY
A DIVISION OF GUY F. ATKINSON CO.
DARIEN, CONNECTICUT

SHEET TITLE

DEPTH OF GIRDERS AND BOTTOM SLAB THICKNESS SEGMENT 5 — EASTBOUND LANES

CLINE AVENUE EXTENSION OVER INDIANA HARBOR CANAL
BRIDGE FILE: 912-45-2646 CONTRACT NO. 8-11612 INDIANA STATE HIGHWAY COMMISSION

SHEET N.
450