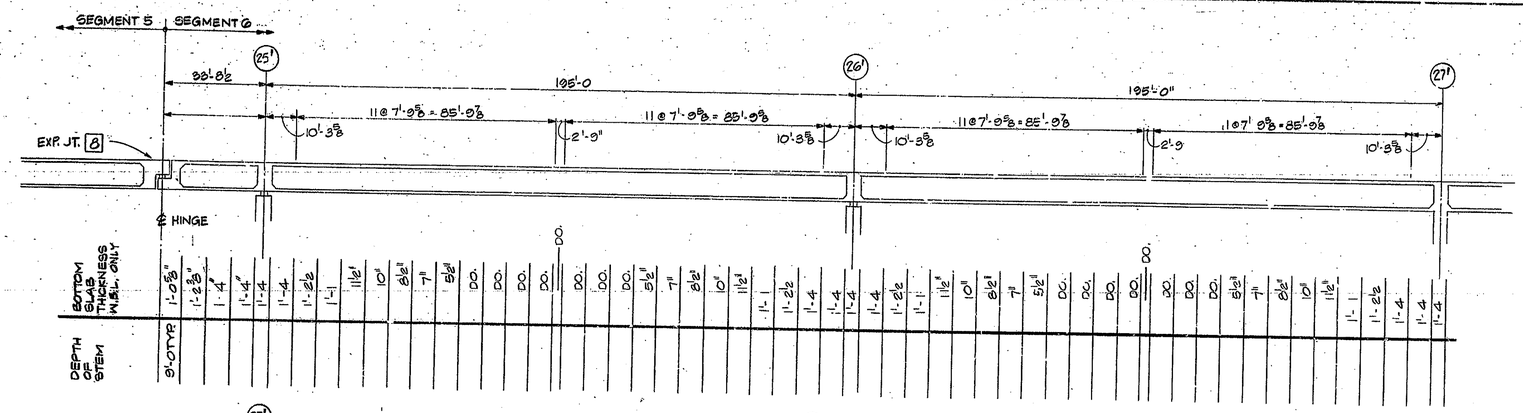

APPROVED FOR CONSTRUCTION
J. D. MATTIS
Engineer of Bridge Plans
10-13-82

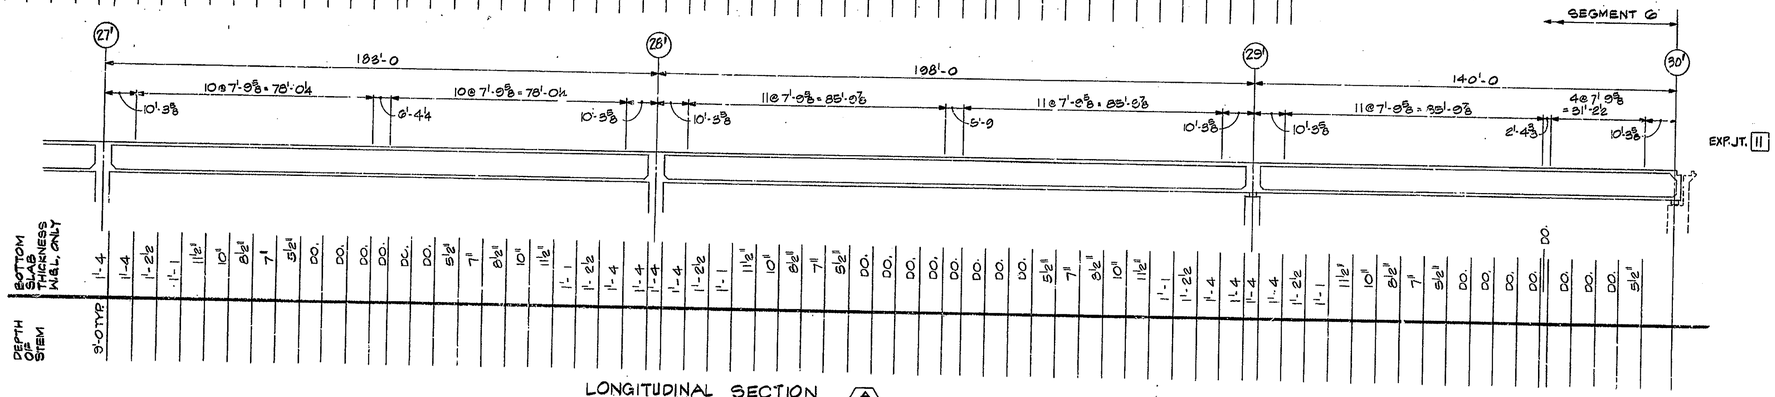

LONGITUDINAL SECTION (A)
1" = 20'

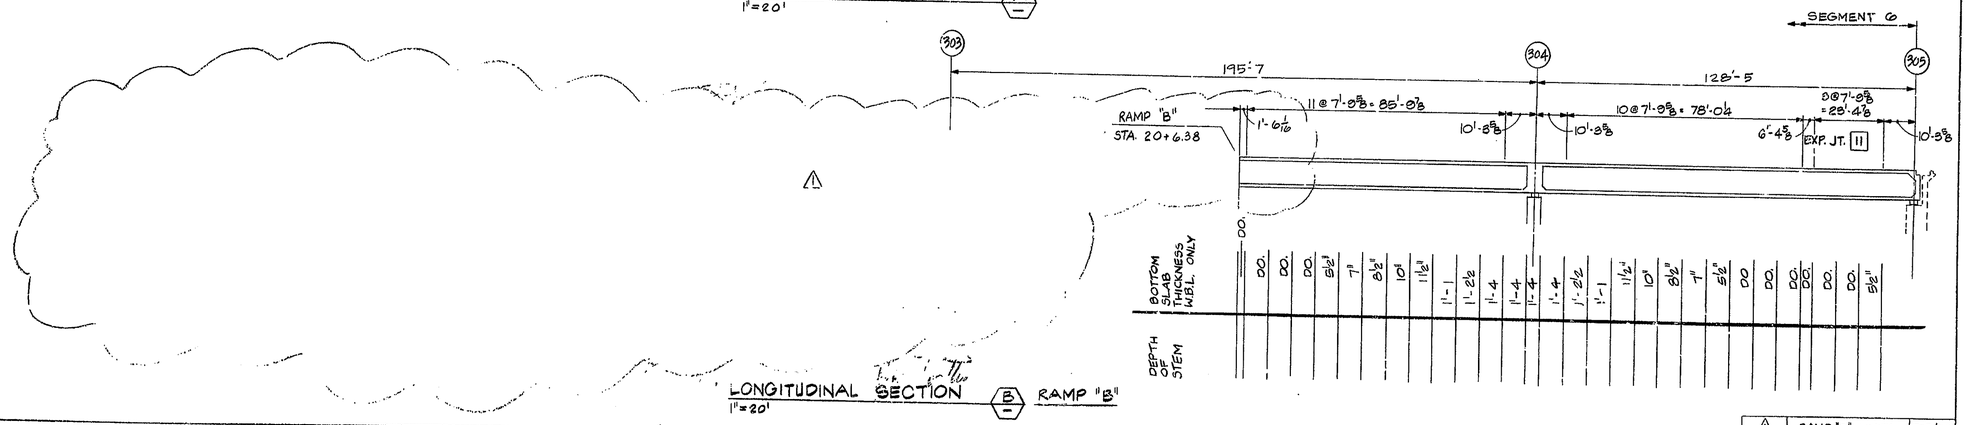

LONGITUDINAL SECTION (B) RAMP "B"
1" = 20'

NO.	REVISION	DATE
1	RAMP "B" LIMITS	FEB. '82

T. Y. LIN INTERNATIONAL
STRUCTURAL ENGINEERS

REID, QUEBE, ALLISON, WILCOX AND ASSOCIATES INC.
CONSULTING ENGINEERS

T. Y. LIN REGISTERED No. 18266 STATE OF INDIANA PROFESSIONAL ENGINEER

WALSH CONSTRUCTION COMPANY
A DIVISION OF GUY F. ATKINSON CO.
DARIEN, CONNECTICUT

SHEET TITLE: DEPTH OF GIRDERS AND BOTTOM SLAB THICKNESS
SEGMENT 6 – WESTBOUND LANES

CLINE AVENUE EXTENSION OVER INDIANA HARBOR CANAL
BRIDGE FILE: 912-45-2546 CONTRACT NO. 8-11912
INDIANA STATE HIGHWAY COMMISSION

SHEET N. 461