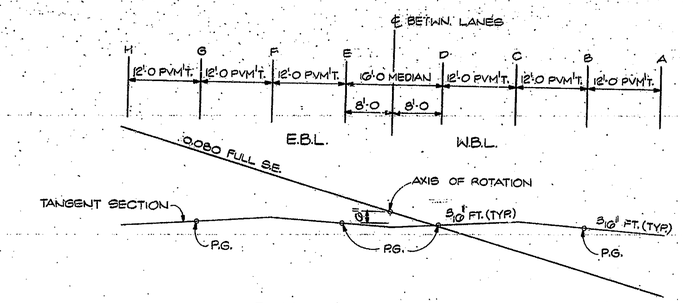

SUPERELEVATION (C)
STA. 110+07.03 TO 120+0.00
HORIZ: 1" = 25'-0
VERT: 1" = 040'

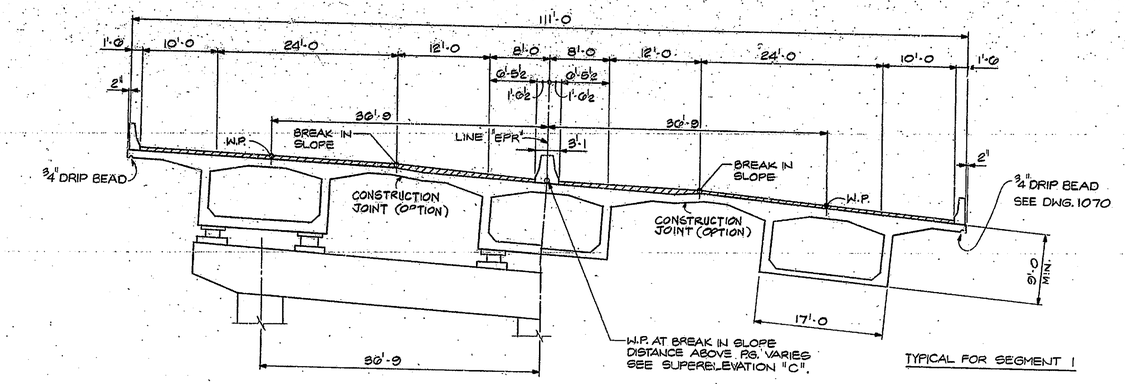

TYPICAL FOR SEGMENT 1

GENERAL CROSS SECTION (A)
3/8" = 1'-0

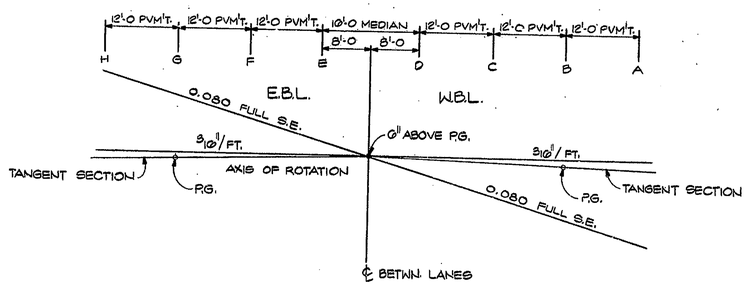

SUPERELEVATION (D)
STA. 120+00.0 TO 141+25
HORIZ: 1" = 25'-0
VERT: 1" = 040'

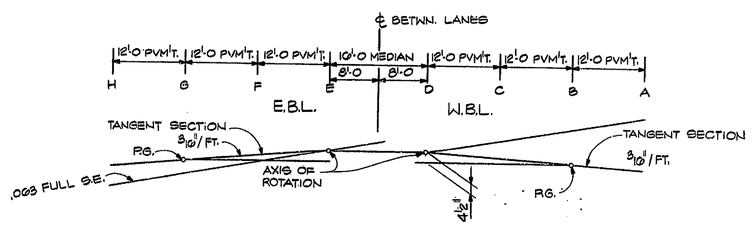

SUPERELEVATION (E)
STA. 141+25 TO 173+21
HORIZ: 1" = 25'-0
VERT: 1" = 040'

NOTE:
OPPOSITE HAND
FOR STA. 193+25 TO 168+00.

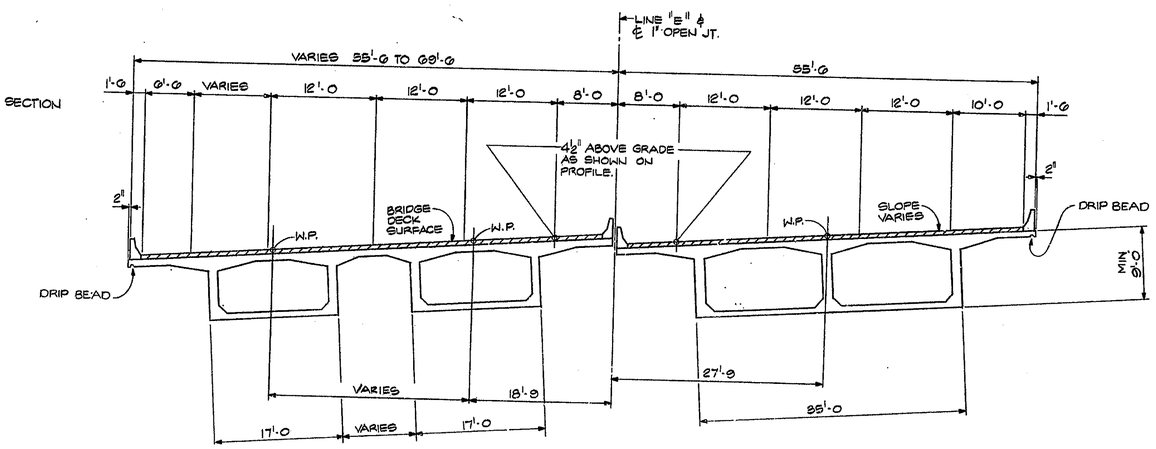

GENERAL CROSS SECTION (B)
3/8" = 1'-0

N.	REVISION	DATE

T. Y. LIN INTERNATIONAL
STRUCTURAL ENGINEERS

REID, QUEBE, ALLISON, WILCOX AND ASSOCIATES INC.
CONSULTING ENGINEERS

T. Y. LIN REGISTERED No. 18266 STATE OF INDIANA PROFESSIONAL ENGINEER

WALSH CONSTRUCTION COMPANY
A DIVISION OF GUY F. ATKINSON CO.
DARIEN, CONNECTICUT

SHEET TITLE
GENERAL CROSS SECTIONS AND SUPERELEVATION

CLINE AVENUE EXTENSION OVER INDIANA HARBOR CANAL
BRIDGE FILE: 812-45-2848 CONTRACT NO. 8-11812
INDIANA STATE HIGHWAY COMMISSION

SHEET N.
510