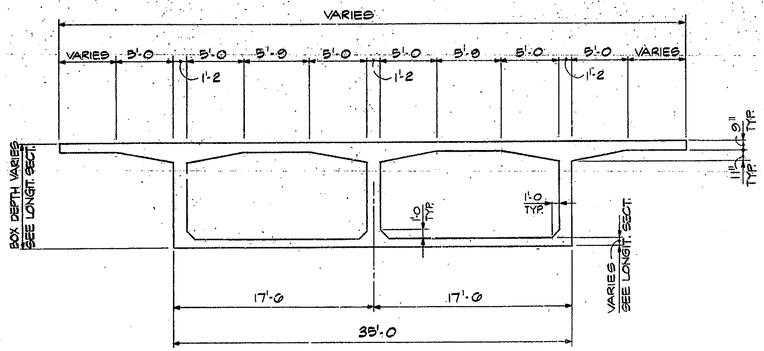

TYP. CROSS SECTION DIMENSIONS

3/16" = 1'-0 (DOUBLE CELL)

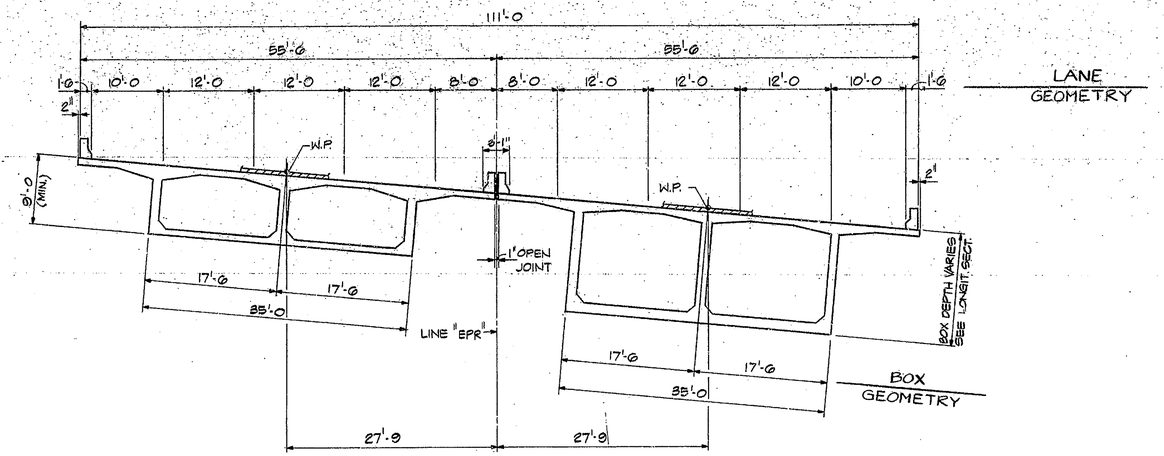

GENERAL CROSS SECTION (A)

1/8" = 1'-0

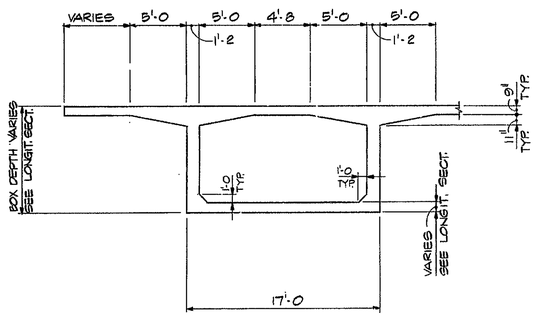

TYP. CROSS SECTION DIMENSIONS

3/16" = 1'-0 (SINGLE CELL)

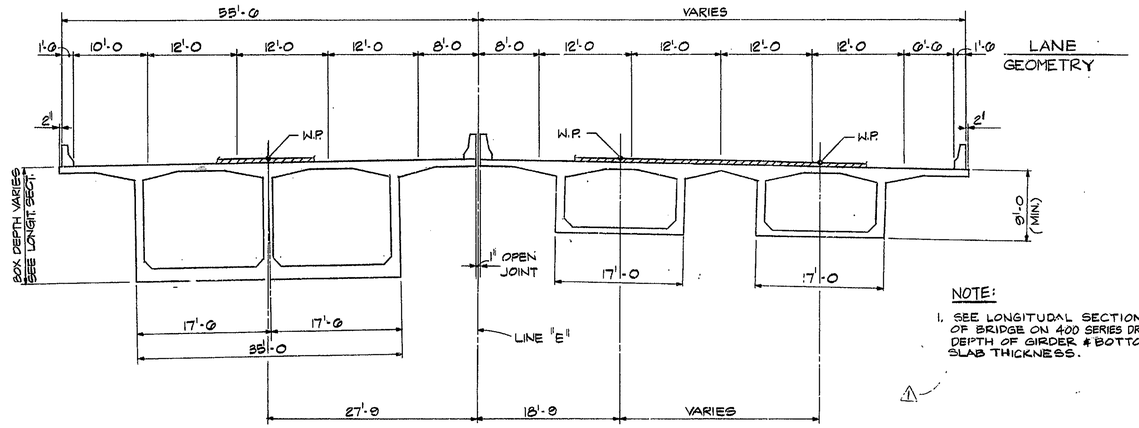

GENERAL CROSS SECTION (B)

1/8" = 1'-0

NOTE:

1. SEE LONGITUDAL SECTIONS OF BRIDGE ON 400 SERIES DRAWINGS; DEPTH OF GIRDER & BOTTOM SLAB THICKNESS.

APPROVED FOR CONSTRUCTION

W. B. ABBOTT
Assistant Engineer of Bridge Design 10-26-81

NO.	REVISION	DATE
1	NOTE 1,	OCT '81

N.	REVISION	DATE

T. Y. LIN INTERNATIONAL
STRUCTURAL ENGINEERS

REID, QUEBE, ALLISON, WILCOX AND ASSOCIATES INC.
CONSULTING ENGINEERS

T. Y. LIN REGISTERED No. 18266 INDIANA PROFESSIONAL ENGINEER

WALSH CONSTRUCTION COMPANY
A DIVISION OF GUY F. ATKINSON CO.
DARIEN, CONNECTICUT

SHEET TITLE

TYPICAL BOX DIMENSIONS AND GENERAL CROSS SECTIONS

CLINE AVENUE EXTENSION OVER INDIANA HARBOR CANAL
BRIDGE FILE: 912-45-2548 CONTRACT NO. B-11612 INDIANA STATE HIGHWAY COMMISSION

SHEET N.

520