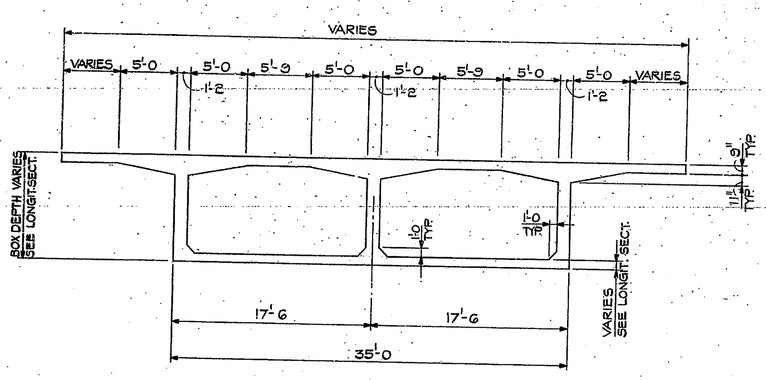

TYP. CROSS SECTION DIMENSIONS
3/16" = 1'-0 (DOUBLE CELL)

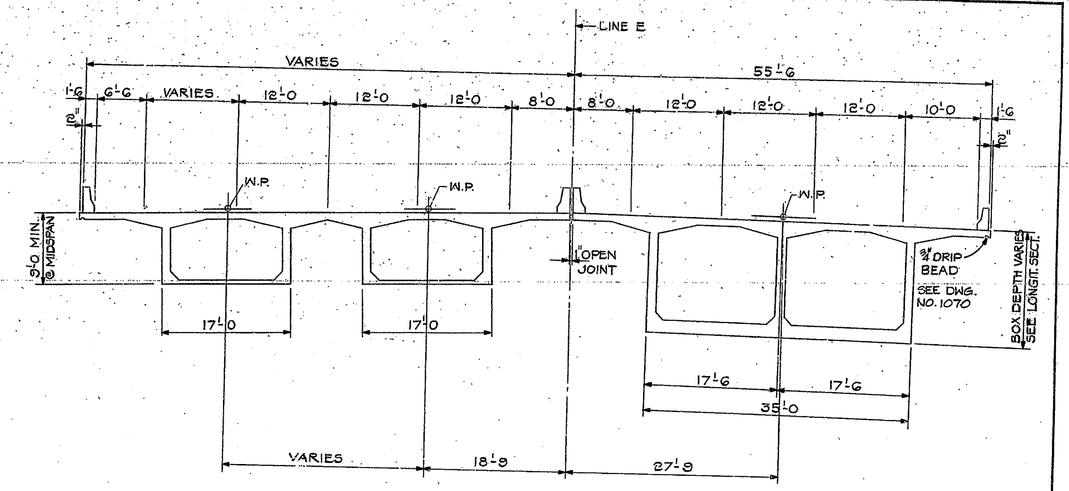

GENERAL CROSS SECTION (A)
1/8" = 1'-0

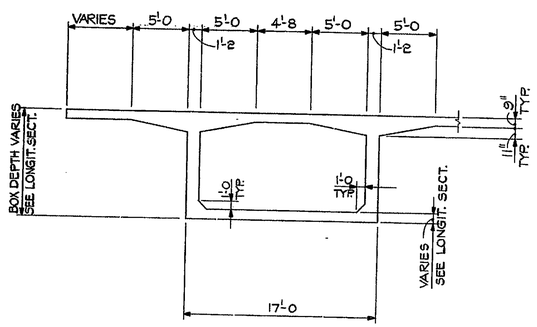

TYP. CROSS SECTION DIMENSIONS
3/16" = 1'-0 (SINGLE CELL)

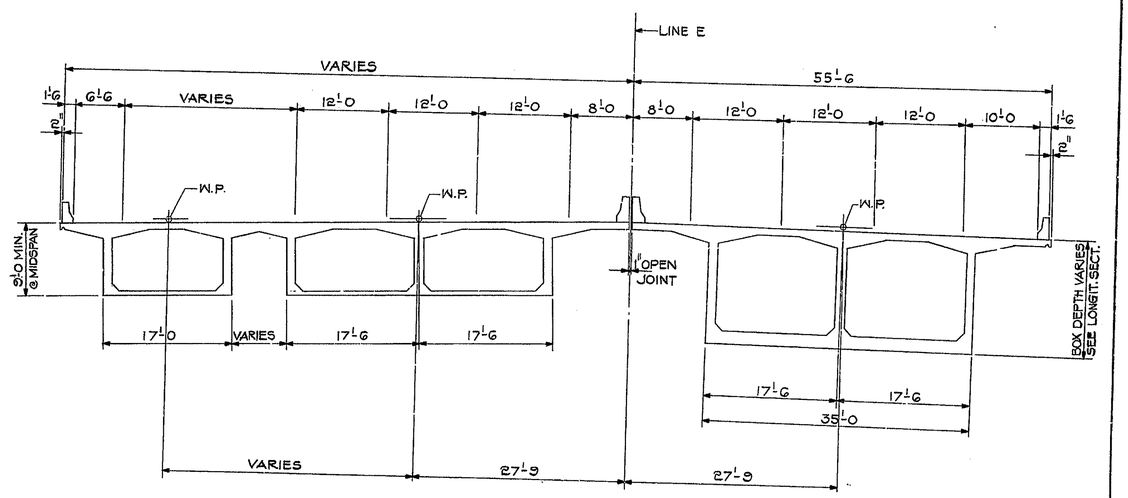

GENERAL CROSS SECTION (B)
1/8" = 1'-0

N.	REVISION	DATE

T. Y. LIN INTERNATIONAL
STRUCTURAL ENGINEERS

REID, QUEBE, ALLISON, WILCOX AND ASSOCIATES INC.
CONSULTING ENGINEERS

T. Y. LIN REGISTERED No. 18266 STATE OF INDIANA PROFESSIONAL ENGINEER

WALSH CONSTRUCTION COMPANY
A DIVISION OF GUY F. ATKINSON CO.
DARIEN, CONNECTICUT

SHEET TITLE
TYPICAL BOX DIMENSIONS AND GENERAL CROSS SECTIONS-SEGMENT 3

CLINE AVENUE EXTENSION OVER INDIANA HARBOR CANAL
BRIDGE FILE: 812-45-2546 CONTRACT NO. 8-11612 INDIANA STATE HIGHWAY COMMISSION

SHEET N.
530