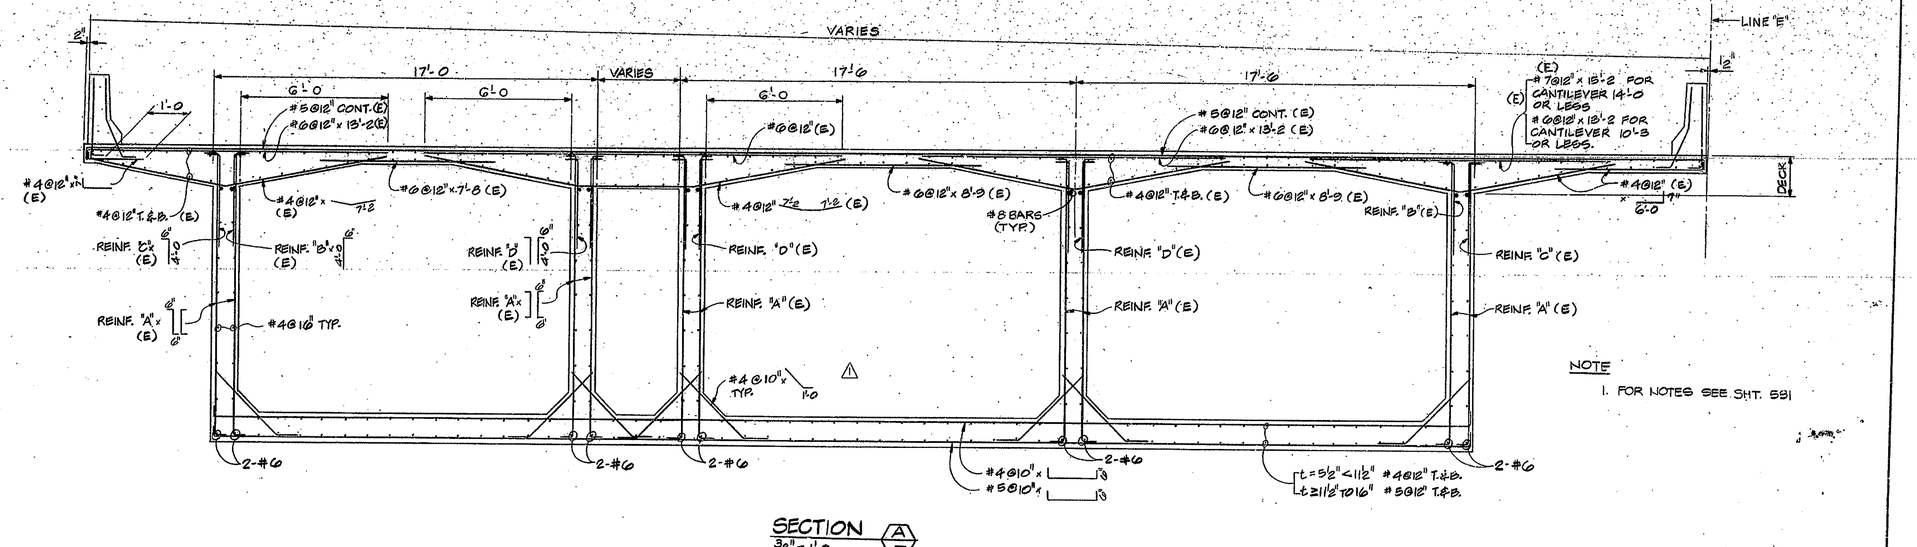

SECTION A
3/8" = 1'-0

NOTE

1. FOR NOTES SEE SHT. 531

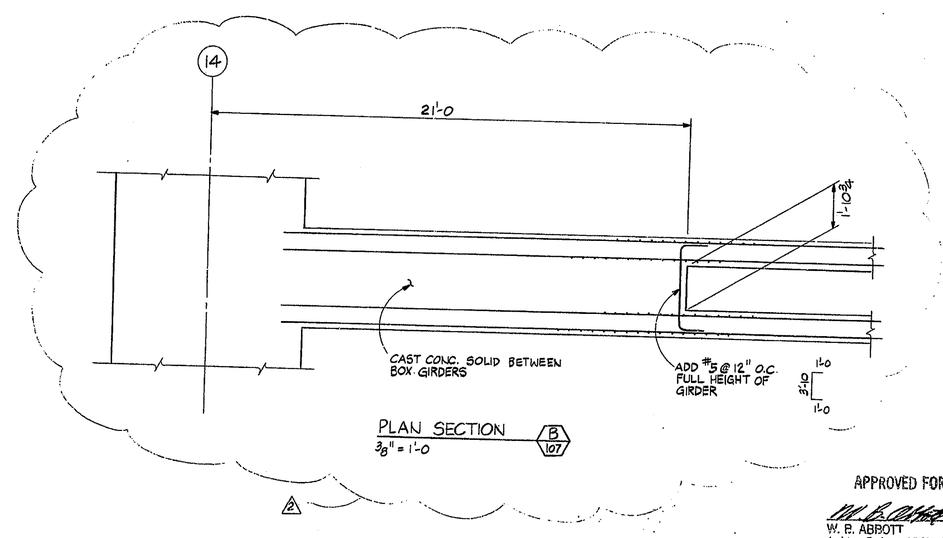

PLAN SECTION B
3/8" = 1'-0 107

APPROVED FOR CONSTRUCTION
W. B. ABBOTT
Assistant Engineer of Bridge Design 10-26-81

APPROVED FOR CONSTRUCTION
J. D. MATTIS
Engineer of Bridge Plans 6-22-82 Rev. 2

NO.	REVISION	DATE
2	ADD PLAN SECT. B	FEB. '82
1	FILLET BAR	SEPT. '81

T. Y. LIN INTERNATIONAL
STRUCTURAL ENGINEERS

REID, QUEBE, ALLISON, WILCOX AND ASSOCIATES INC.
CONSULTING ENGINEERS

T. Y. LIN INTERNATIONAL REGISTERED No. 18266 STATE OF INDIANA PROFESSIONAL ENGINEER

WALSH CONSTRUCTION COMPANY
A DIVISION OF GUY F. ATKINSON CO.
DARIEN, CONNECTICUT

SHEET TITLE
BOX CROSS SECTION REINFORCEMENT DETAILS 3 – SEGMENT 3

CLINE AVENUE EXTENSION OVER INDIANA HARBOR CANAL
BRIDGE FILE: 912-45-2646 CONTRACT NO. B-11912
INDIANA STATE HIGHWAY COMMISSION

SHEET N.
533