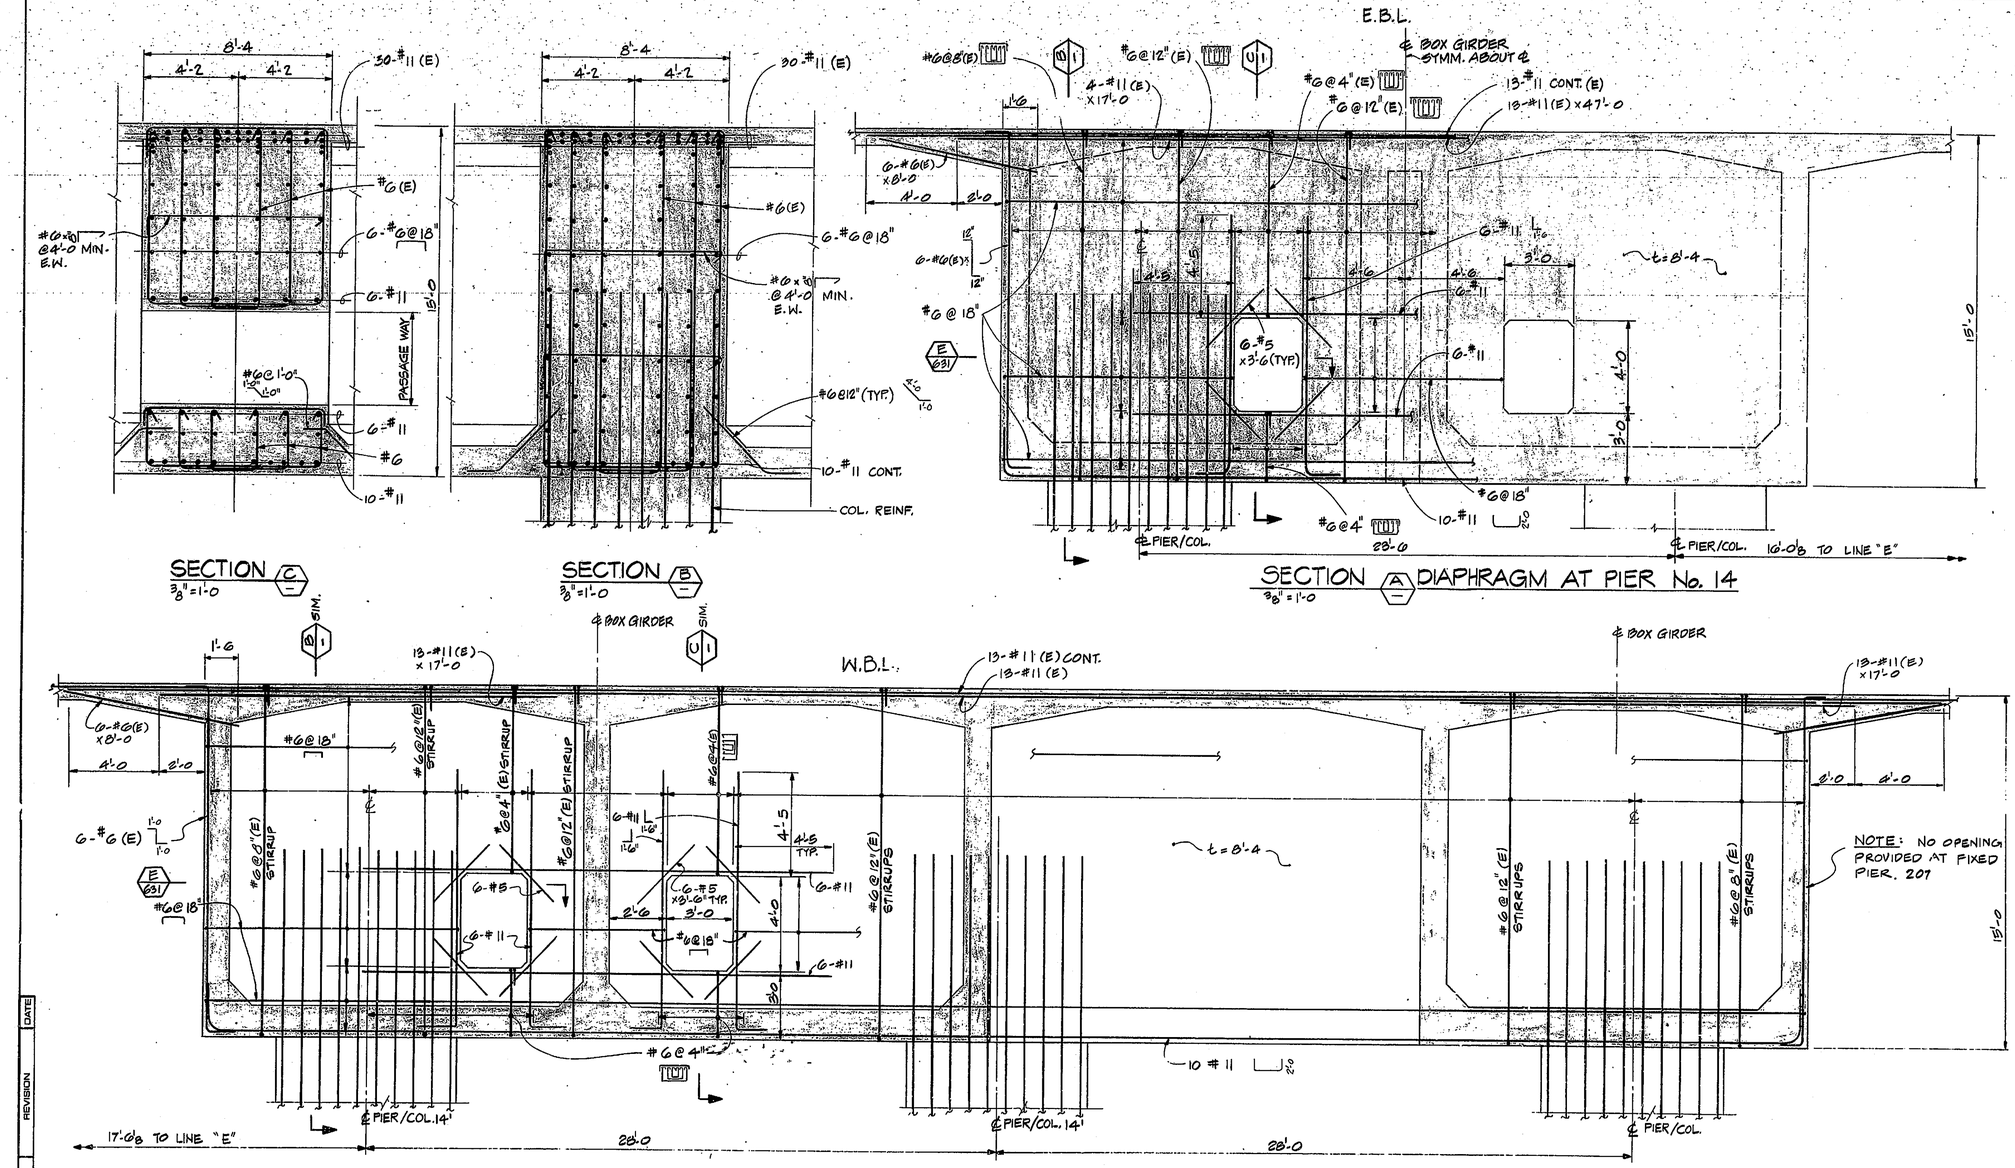

NOTE: SEE SHEET 610

T. Y. LIN INTERNATIONAL STRUCTURAL ENGINEERS REID, QUEBE, ALLISON, WILCOX AND ASSOCIATES INC. CONSULTING ENGINEERS	WALSH CONSTRUCTION COMPANY A DIVISION OF GUY F. ATKINSON CO. DARIEN, CONNECTICUT	SHEET TITLE DIAPHRAGMS AT PIER No. 14, 14', 207 CLINE AVENUE EXTENSION OVER INDIANA HARBOR CANAL BRIDGE FILE: 912-45-2548 CONTRACT NO. B-11612 INDIANA STATE HIGHWAY COMMISSION	SHEET N. 632

DATE | REVISION | N.