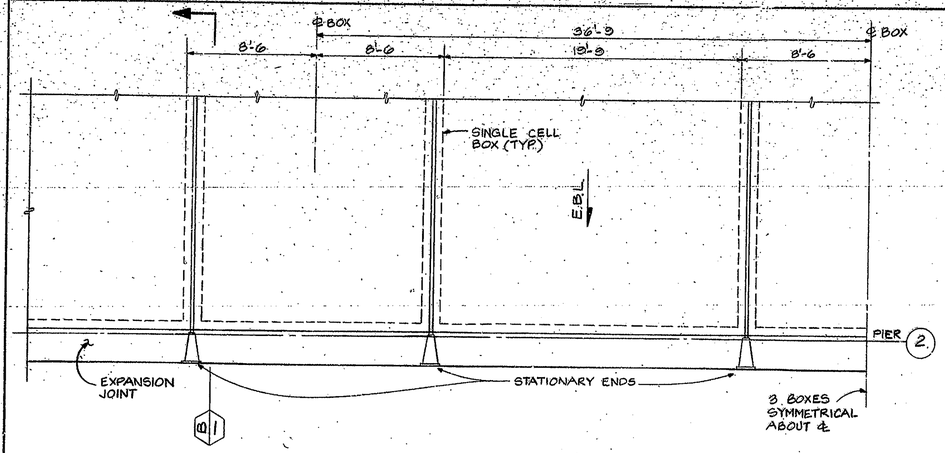

TENDON ANCHORAGE PLAN (A)
1/4"=1'-0"

NOTES

1. REBAR IN DECK WEB, BOTTOM SLAB AND DIAPHRAGM ARE NOT SHOWN IN DWG.
2. ANCHORAGE DETAIL ASSUME "FREYSSINET" 27 K.S. BLIND END ANCHORS.

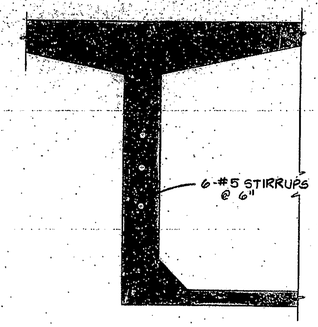

SECTION (D)
1/2"=1'-0

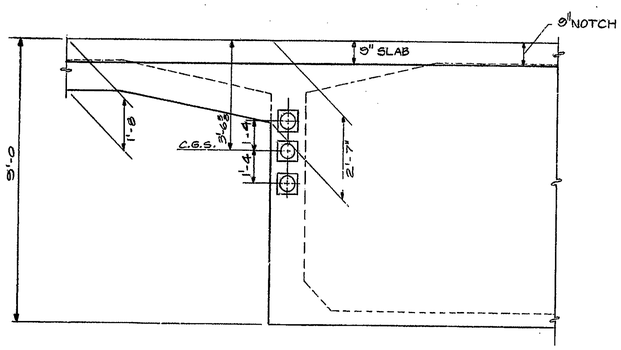

TENDON ANCHORS (C)
1/2"=1'-0

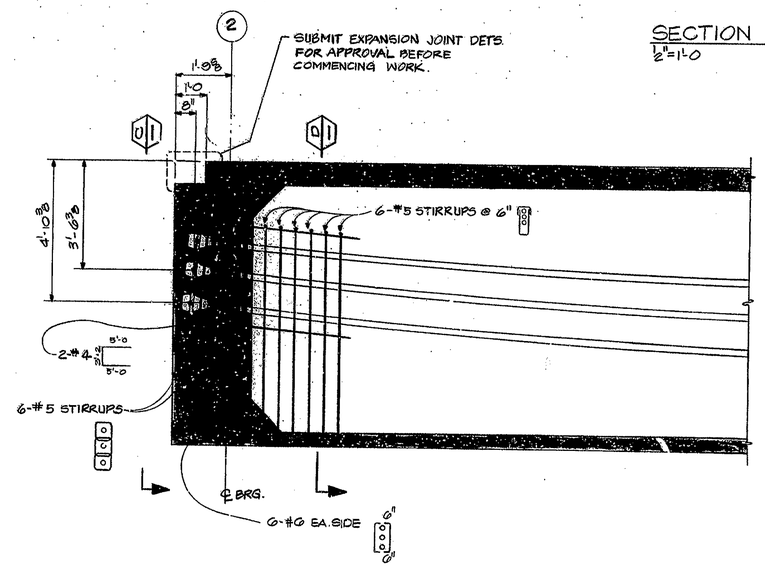

LONGITUDINAL SECTION (B)
1/2"=1'-0

N.	REVISION	DATE

T. Y. LIN INTERNATIONAL
STRUCTURAL ENGINEERS

REID, QUEBE, ALLISON, WILCOX AND ASSOCIATES INC.
CONSULTING ENGINEERS

WALSH CONSTRUCTION COMPANY
A DIVISION OF GUY F. ATKINSON CO.
DARIEN, CONNECTICUT

SHEET TITLE
HINGE PLAN AND ANCHORAGE DETAILS — EXPANSION JOINT 1

CLINE AVENUE EXTENSION OVER INDIANA HARBOR CANAL
BRIDGE FILE: 912-45-2549 CONTRACT NO. B-11612
INDIANA STATE HIGHWAY COMMISSION

SHEET N.
710