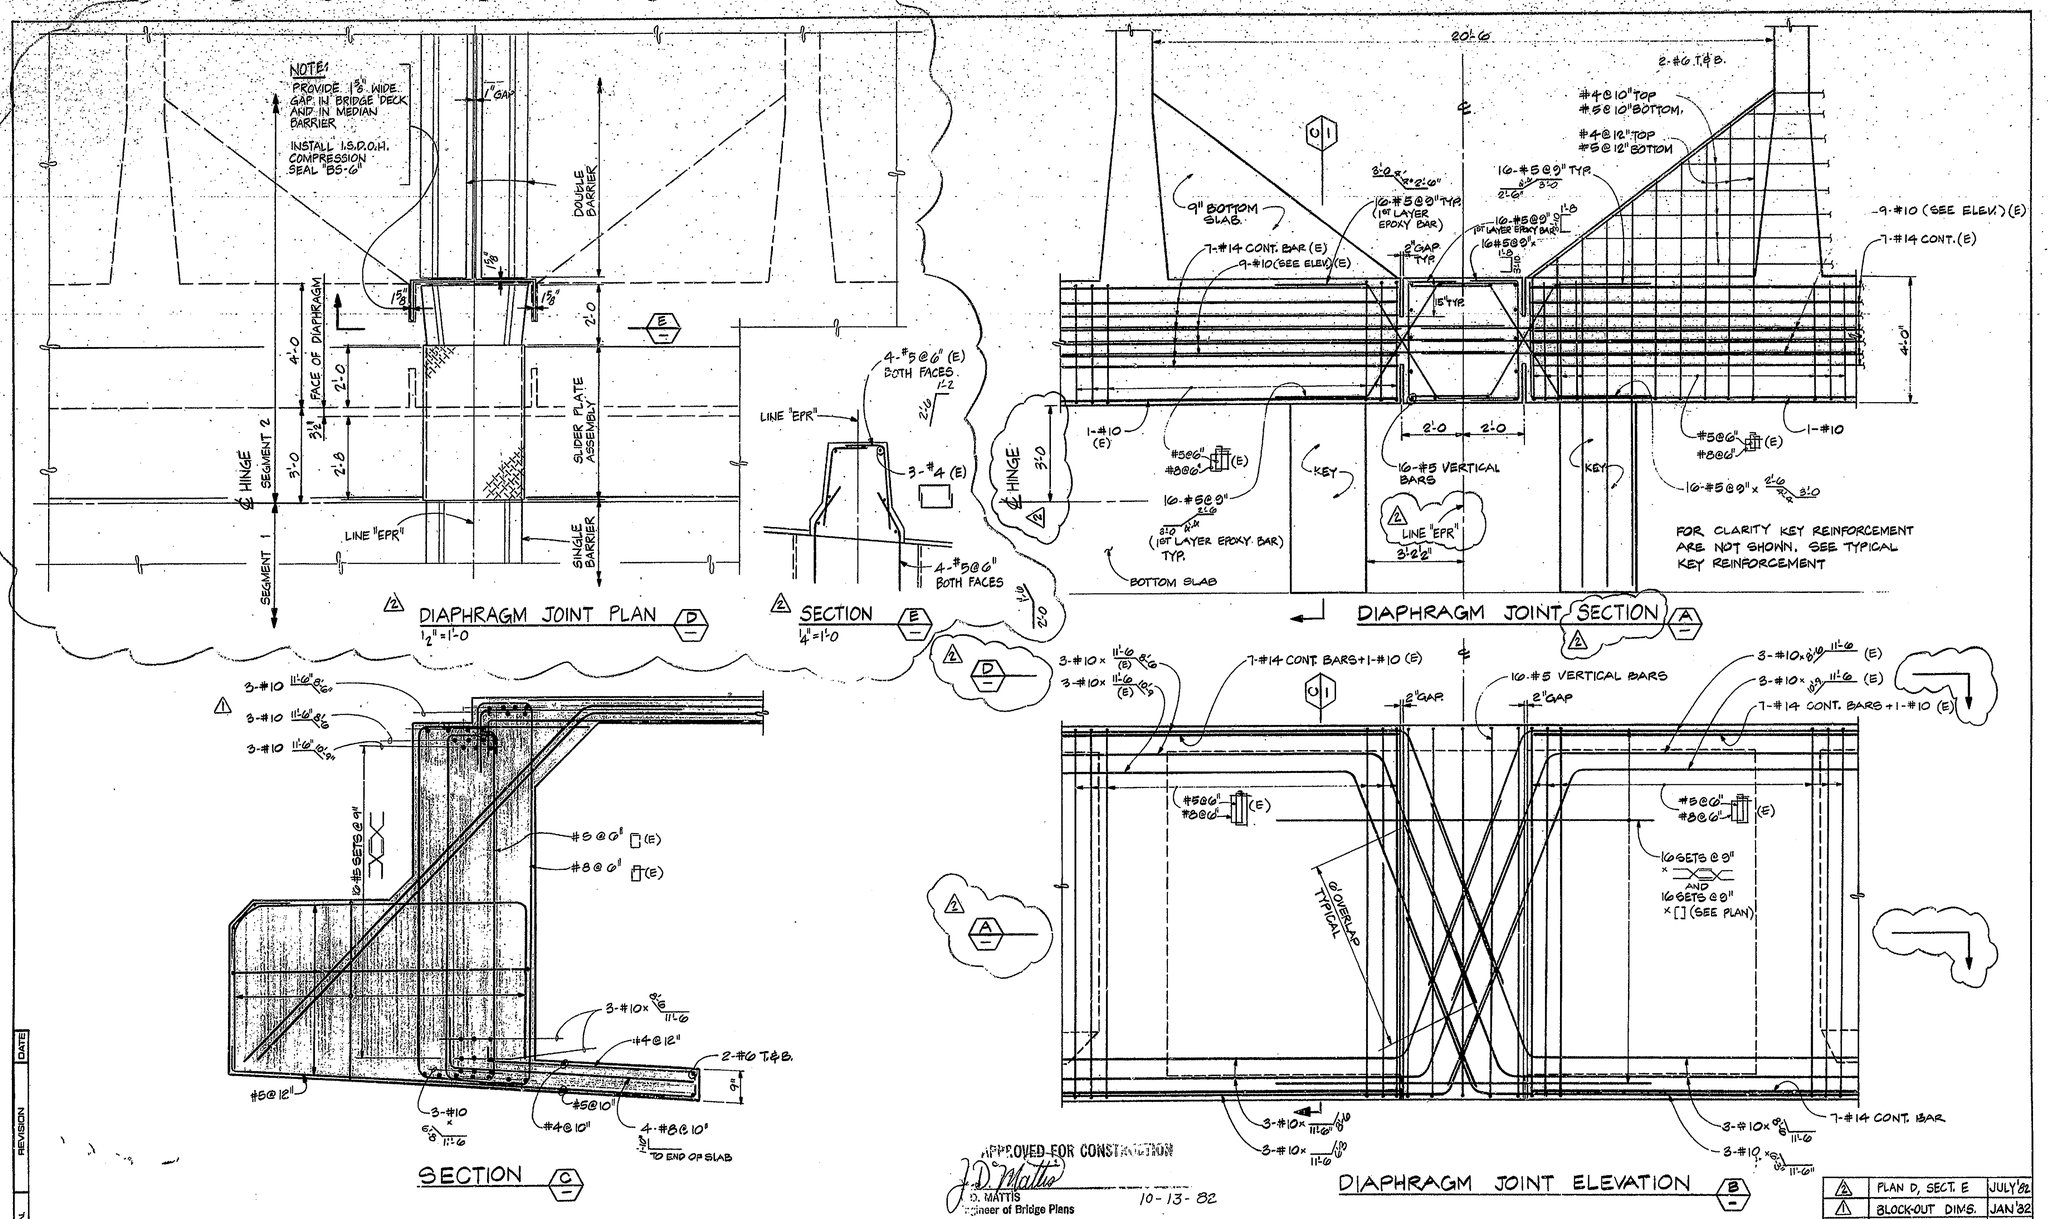

APPROVED FOR CONSTRUCTION
J. D. MATTIS
Engineer of Bridge Plans
10-13-82

NO.	REVISION	DATE
2	PLAN D, SECT. E	JULY '82
1	BLOCK-OUT DIMS.	JAN '82

T. Y. LIN INTERNATIONAL
STRUCTURAL ENGINEERS

REID, QUEBE, ALLISON, WILCOX AND ASSOCIATES INC.
CONSULTING ENGINEERS

WALSH CONSTRUCTION COMPANY
A DIVISION OF GUY F. ATKINSON CO.
DARIEN, CONNECTICUT

SHEET TITLE
DIAPHRAGM JOINT DETAIL - EXPANSION JOINT 2

CLINE AVENUE EXTENSION OVER INDIANA HARBOR CANAL
BRIDGE FILE: 912-45-2546 CONTRACT NO. 9-11612 INDIANA STATE HIGHWAY COMMISSION

SHEET N.
724