NOTES:

1. SUBMIT FINAL DETAILS OF BEARINGS AND EXPANSION JOINTS FOR APPROVAL BY THE ENGINEER BEFORE COMMENCING WORK

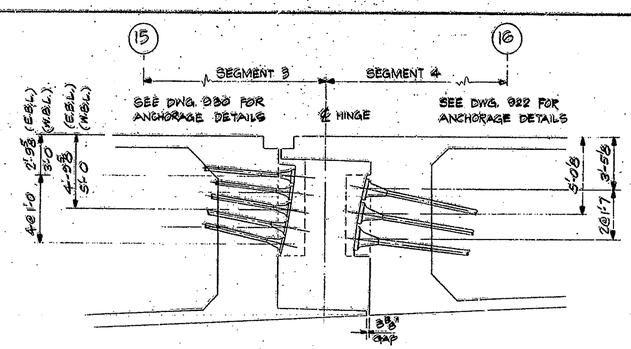

SECTION (C) TENDON ANCHORAGE AT EXP. JT. 5
1/4" = 1'-0

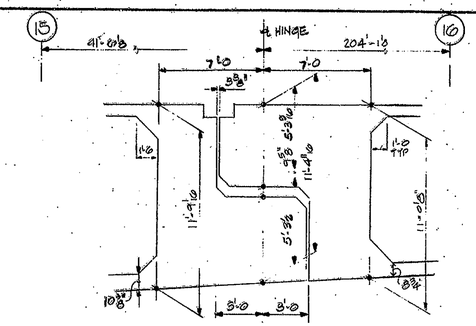

SECTION (B) DEPTH OF GIRDER AT EXPANSION BEARING
1/4" = 1'-0

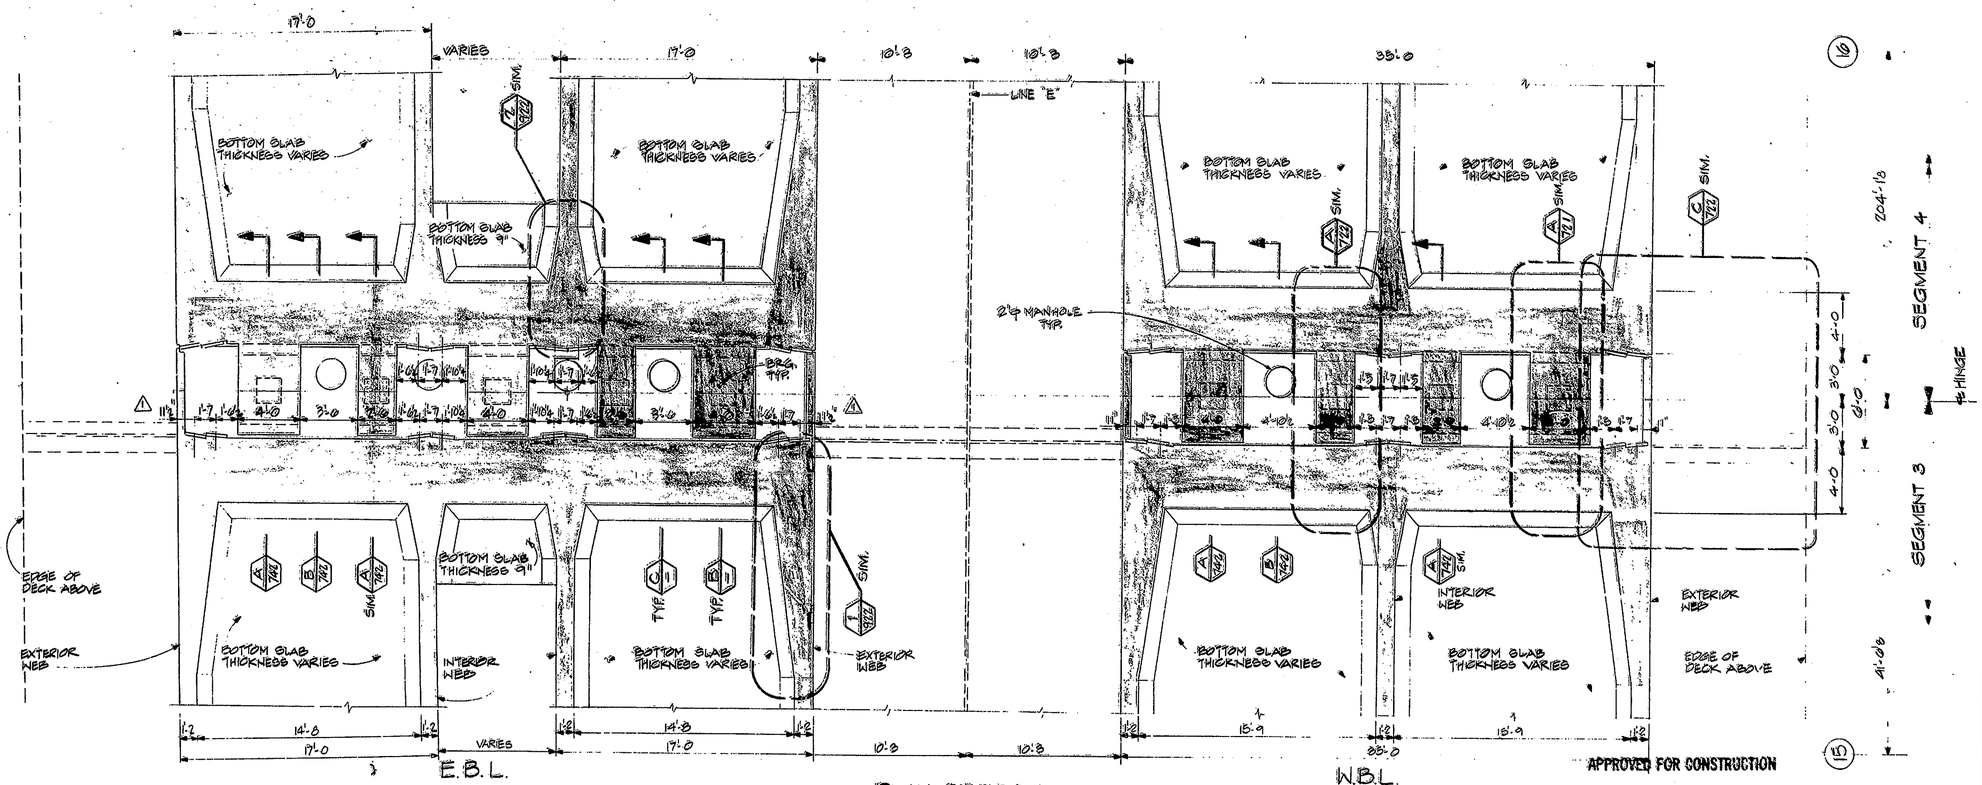

PLAN SECTION (A)
1/4" = 1'-0

N.	REVISION	DATE
1	TRANSVERSE DIMS.	JULY 81

W. B. ABBOTT
Assistant Engineer of Bridge Design 8-25-81

T. Y. LIN INTERNATIONAL
STRUCTURAL ENGINEERS

REID, QUEBE, ALLISON, WILCOX AND ASSOCIATES INC.
CONSULTING ENGINEERS

WALSH CONSTRUCTION COMPANY
A DIVISION OF GUY F. ATKINSON CO.
DARIEN, CONNECTICUT

SHEET TITLE

HINGE PLAN - EXPANSION JOINT 5

CLINE AVENUE EXTENSION OVER INDIANA HARBOR CANAL
BRIDGE FILE: 612-45-2548 CONTRACT NO. 8-11612 INDIANA STATE HIGHWAY COMMISSION

SHEET N.
730